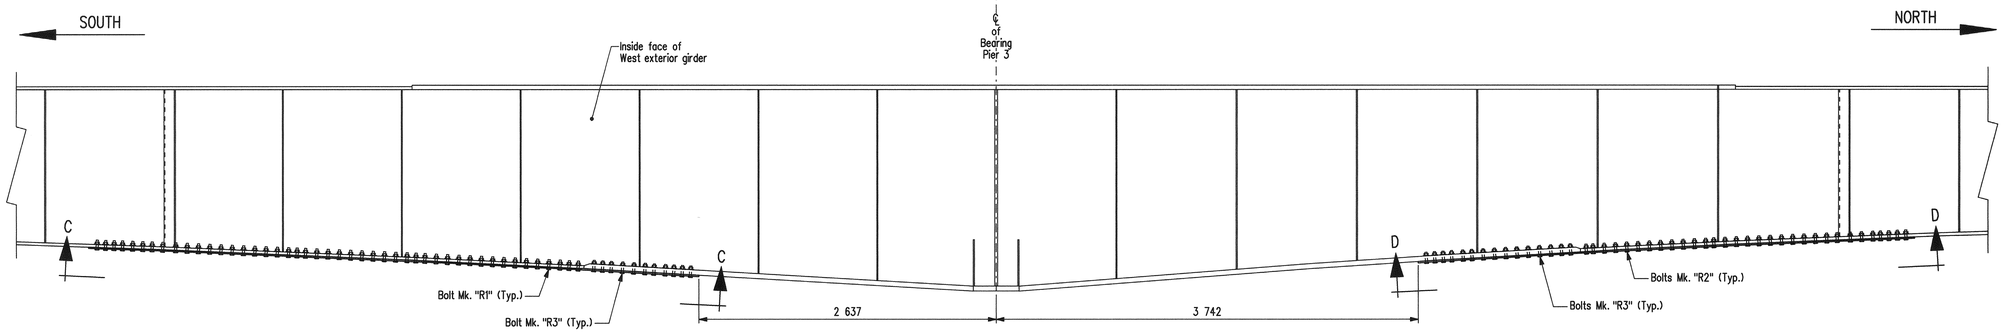

WEST EXTERIOR GIRDER ELEVATION

Showing locations of new bottom flange cover plates for girder "G1" at Pier 3.
Scale 1:25

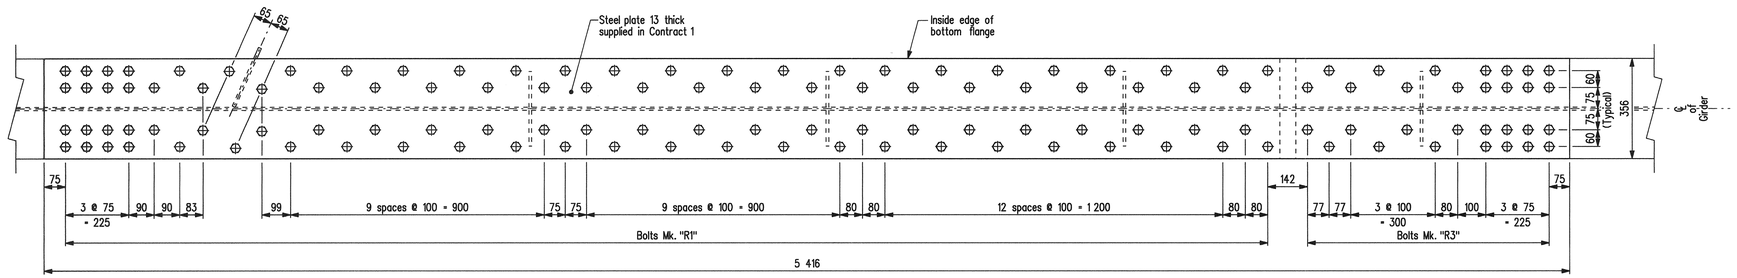

SECTION C-C

Showing bolt locations to be field drilled in girder "G1" for new bottom flange cover plate installation at Pier 3.

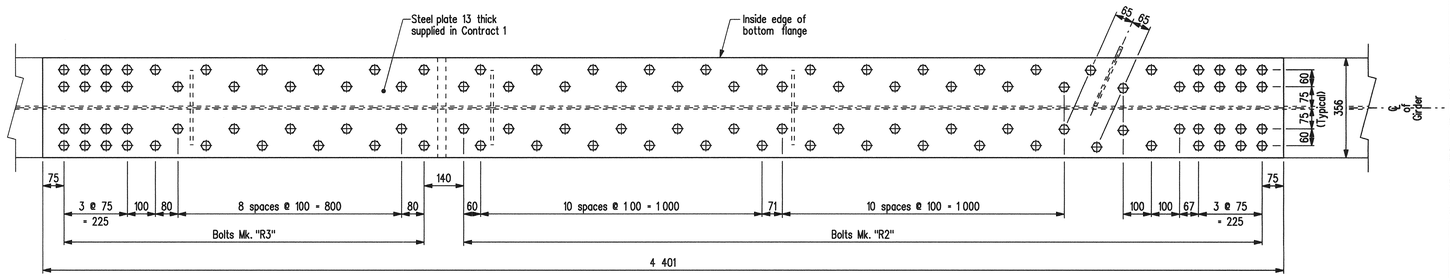

SECTION D-D

Showing bolt locations to be field drilled in girder "G1" for new bottom flange cover plate installation at Pier 3.

REVISIONS		
DATE	BY	DESCRIPTION

PROVINCE OF MANITOBA
Mar. 15/10
S.S
RIHAL
REGISTERED PROFESSIONAL ENGINEER

GIRDER G1 STRENGTHENING DETAILS

RECONSTRUCTION AND STRENGTHENING OF EXISTING BRIDGE
OVER ASSINIBOINE RIVER - CONTRACT THREE
ON P.T.H. No. 100 IN R.L.'S 72, 73 & 94
PARISH OF ST. CHARLES

CITY OF WINNIPEG

Manitoba
Infrastructure and Transportation
Water Control & Structures

RELEASED FOR CONSTRUCTION BY:
Ruth Eden March 15/10
DIRECTOR — DATE
STRUCTURES, DESIGN AND CONSTRUCTION BRANCH

DESIGN	BY: M.B.C.	SCALE: 1:10 or As Shown
	CHECKED: S.S.R.	SHEET No. 49
DETAILS	BY: D.P.W.	
	CHECKED: S.S.R.\J.J.	SITE No. 2924-00

...\292400contract3rehab.dgn 2010-03-10 7:12:46 AM