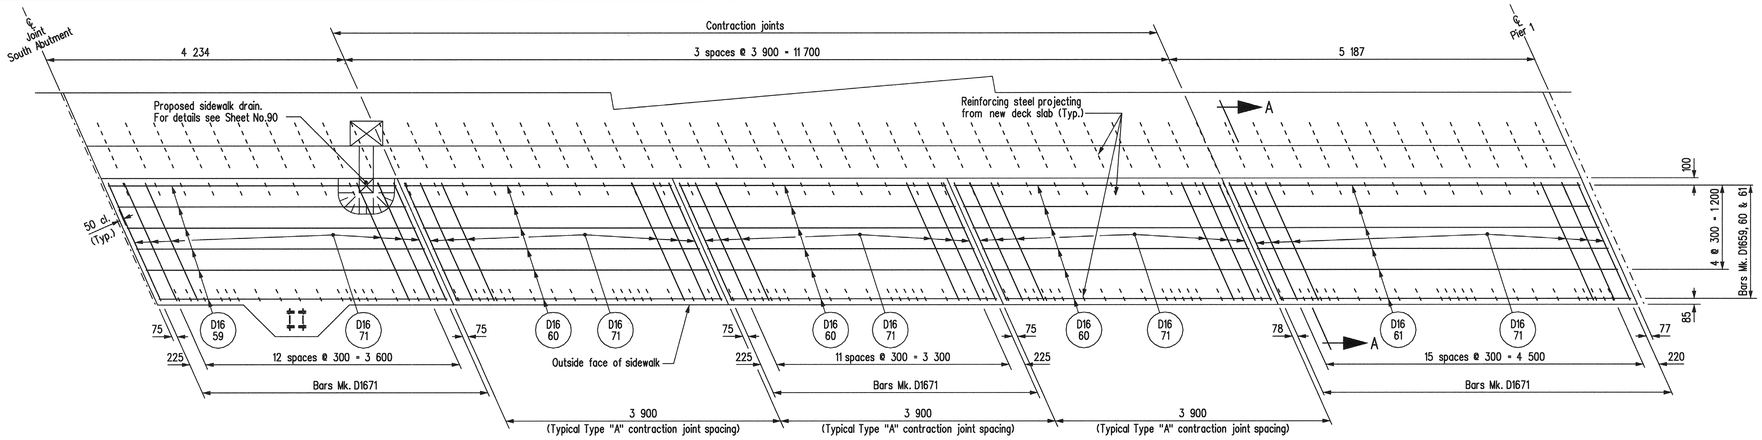

PLAN OF SIDEWALK

Showing reinforcing steel in sidewalk,
Stage 1
South Abutment to Pier 1.

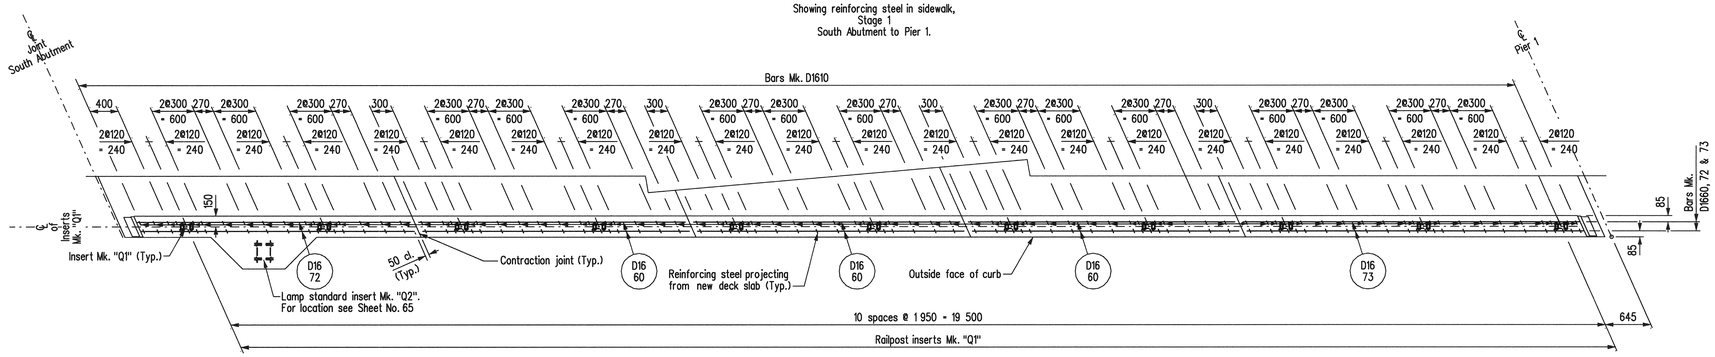

PLAN OF CURB

Showing reinforcing steel in curb,
Stage 1
South Abutment to Pier 1.

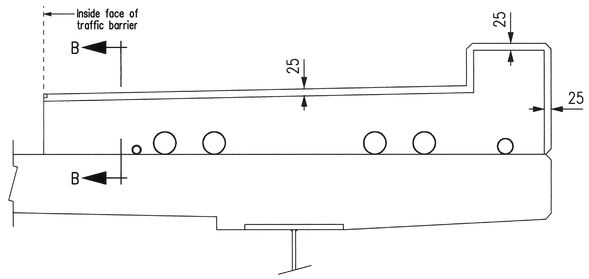

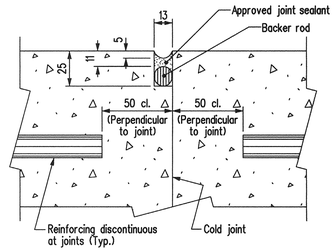

CONTRACTION JOINT DETAILS

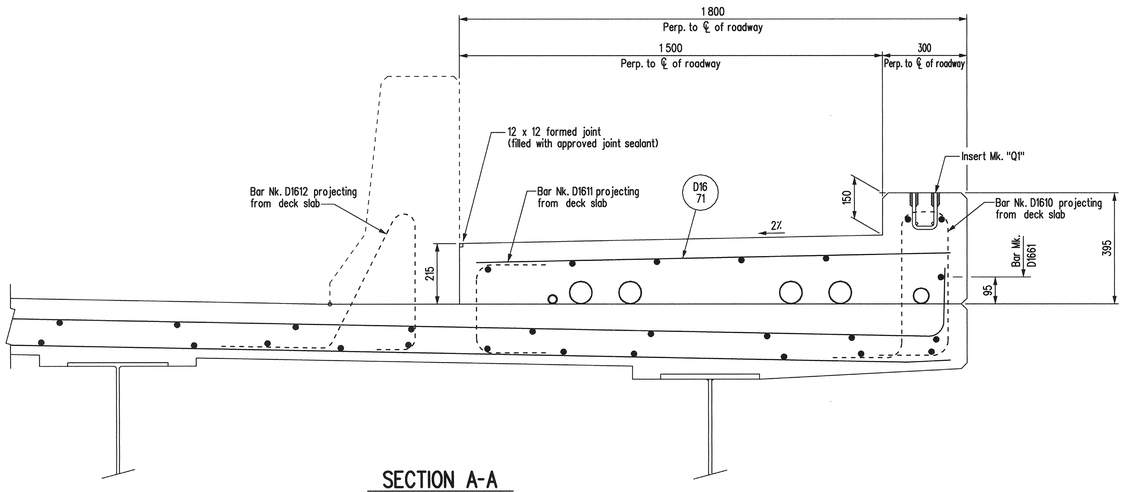

SECTION A-A

Showing reinforcing steel in sidewalk.
Similar for all spans.
Scale 1 : 10

NOTES:

1. 60 cl. cover to reinforcing unless noted otherwise.
2. Bars may be shifted slightly or cut as required, subject to Engineer's approval, to clear new sidewalk drains.
3. For BILL OF REINFORCING STEEL see Sheets No. 78 & 79

REVISIONS		
DATE	BY	DESCRIPTION

PROVINCE OF MANITOBA
Mar 15/10
S.S RIHAL
REGISTERED PROFESSIONAL ENGINEER

CURB AND SIDEWALK REPLACEMENT - STAGE 1 REINFORCING DETAILS

RECONSTRUCTION AND STRENGTHENING OF EXISTING BRIDGE
OVER ASSINIBOINE RIVER - CONTRACT THREE
ON P.T.H. No. 100 IN R.L.'S 72, 73 & 94
PARISH OF ST. CHARLES

CITY OF WINNIPEG

Manitoba
Infrastructure and Transportation
Water Control & Structures

RELEASED FOR CONSTRUCTION BY:
DIRECTOR — DATE
STRUCTURES DESIGN AND CONSTRUCTION BRANCH

DESIGN	BY: M.B.C.	SCALE: 1:40 or As Shown	SHEET No. 75
	CHECKED: S.S.R.		
DETAILS	BY: D.P.W.		SITE No. 2924-00
	CHECKED: S.S.R./J.J.		

...\292400_Deck Reinforcing_Contract 3.dgn 2010-03-10 9:56:24 AM