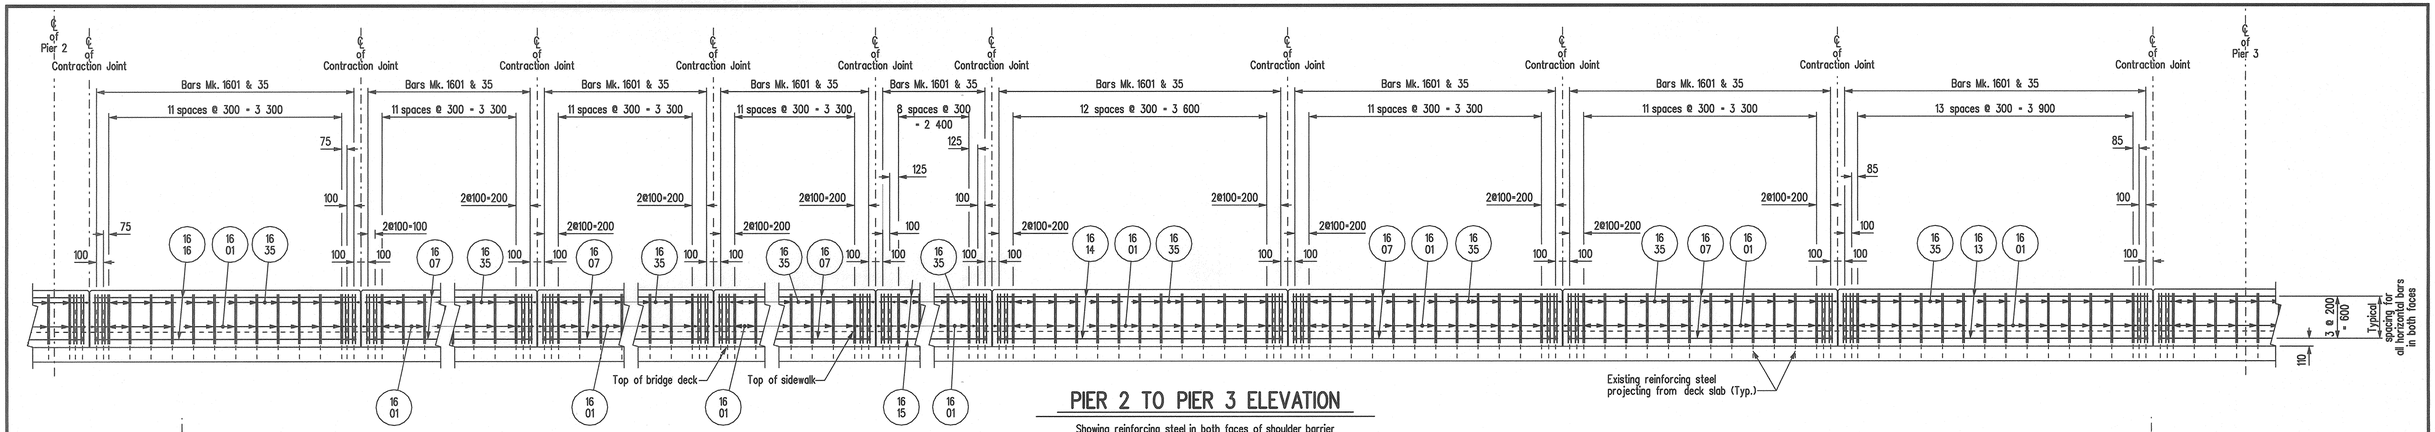

PIER 2 TO PIER 3 ELEVATION

Showing reinforcing steel in both faces of shoulder barrier

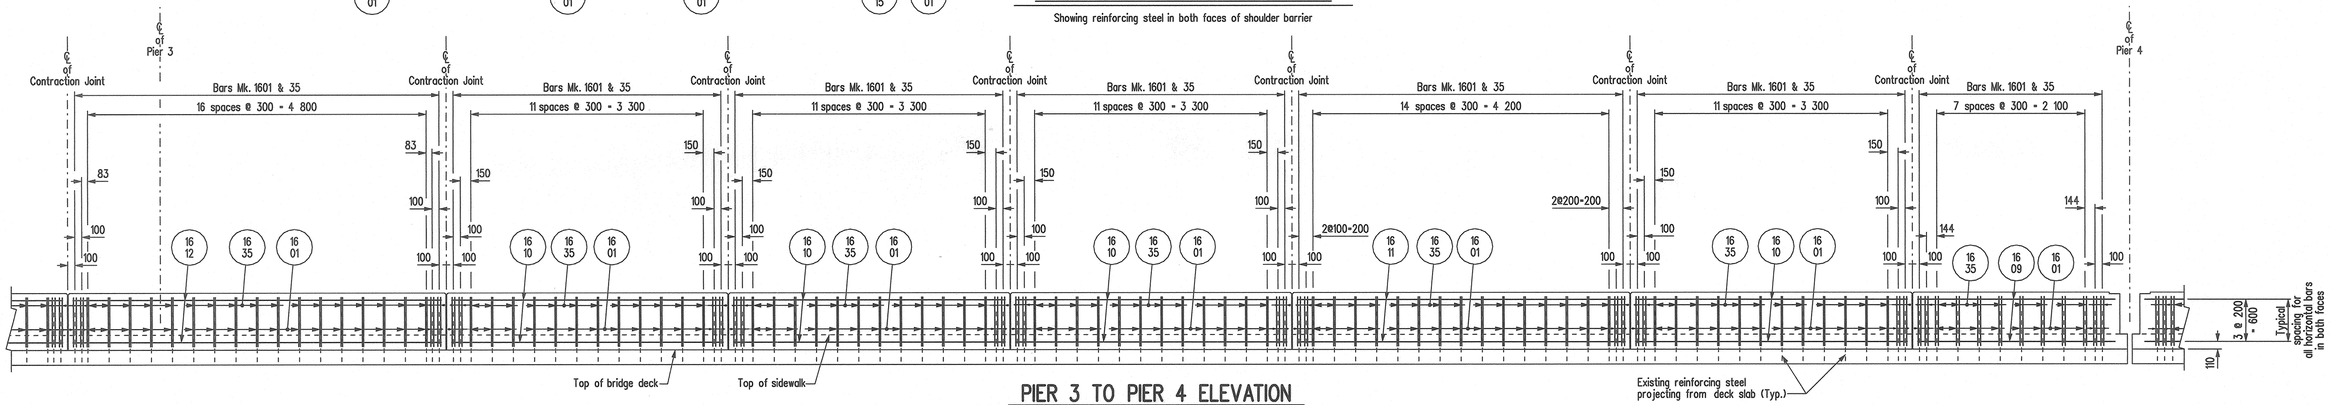

PIER 3 TO PIER 4 ELEVATION

Showing reinforcing steel in both faces of shoulder barrier

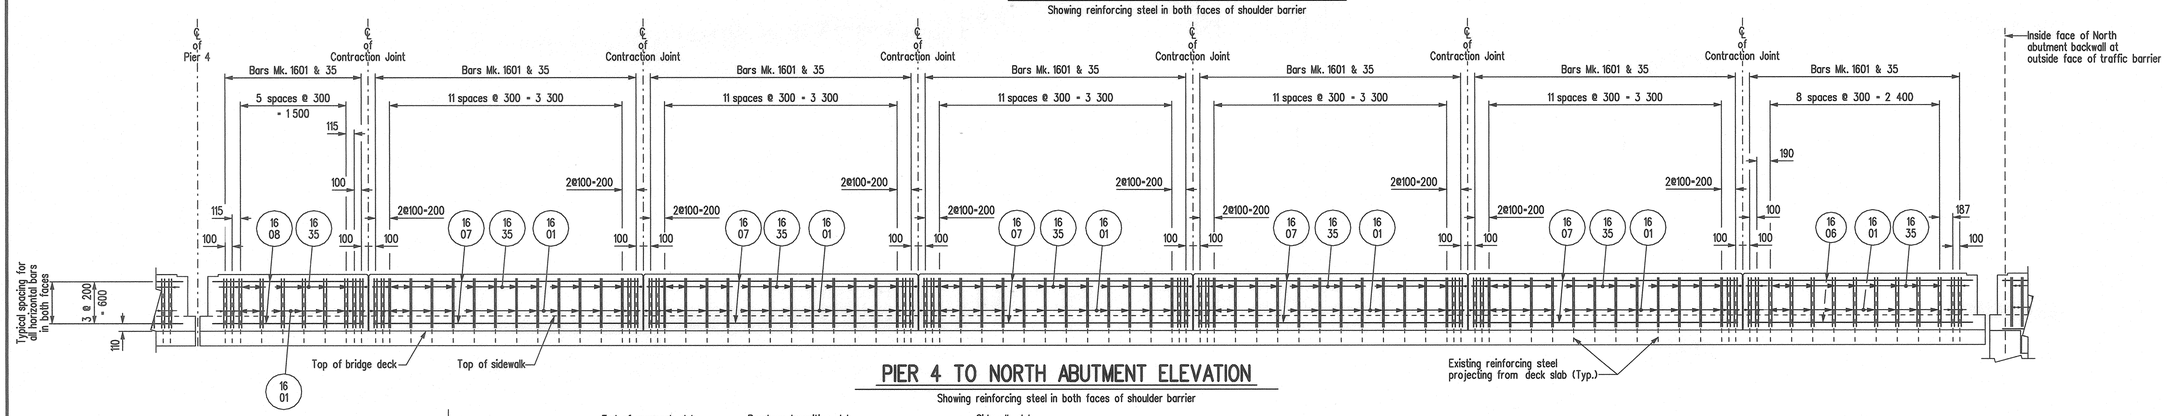

PIER 4 TO NORTH ABUTMENT ELEVATION

Showing reinforcing steel in both faces of shoulder barrier

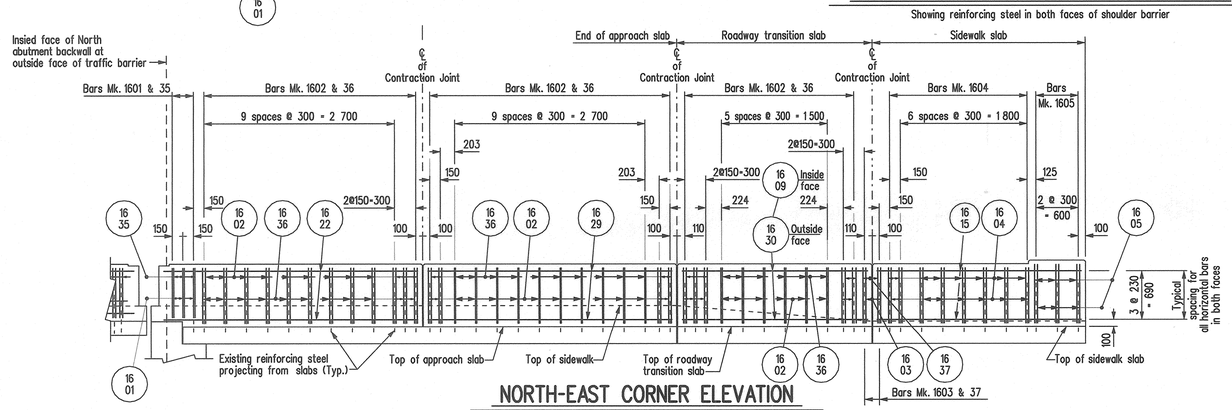

NORTH-EAST CORNER ELEVATION

Showing reinforcing steel in both faces of shoulder barrier

REVISIONS		
DATE	BY	DESCRIPTION

PROVINCE OF MANITOBA
Mar 15/10
S.S RIHAL
REGISTERED PROFESSIONAL ENGINEER

EAST SHOULDER BARRIER -STAGE 1 REINFORCING DETAILS

RECONSTRUCTION AND STRENGTHENING OF EXISTING BRIDGE
OVER ASSINIBOINE RIVER - CONTRACT THREE
ON P.T.H. No. 100 IN R.L.'S 72, 73 & 94
PARISH OF ST. CHARLES

CITY OF WINNIPEG

Manitoba
Infrastructure and Transportation
Water Control & Structures

RELEASED FOR CONSTRUCTION BY:
Ruth Foden March 15/10
DIRECTOR — DATE
STRUCTURES DESIGN AND CONSTRUCTION BRANCH

DESIGN	BY: M.B.C.	
	CHECKED: S.S.R.	
DETAILS	BY: D.P.W.	
	CHECKED: S.S.R./J.J.	

SCALE: 1:40
SHEET No. 102
SITE No. 2924-00

..\292400_shoulder_barrier_1.dgn 2010-03-12 4:28:28 PM