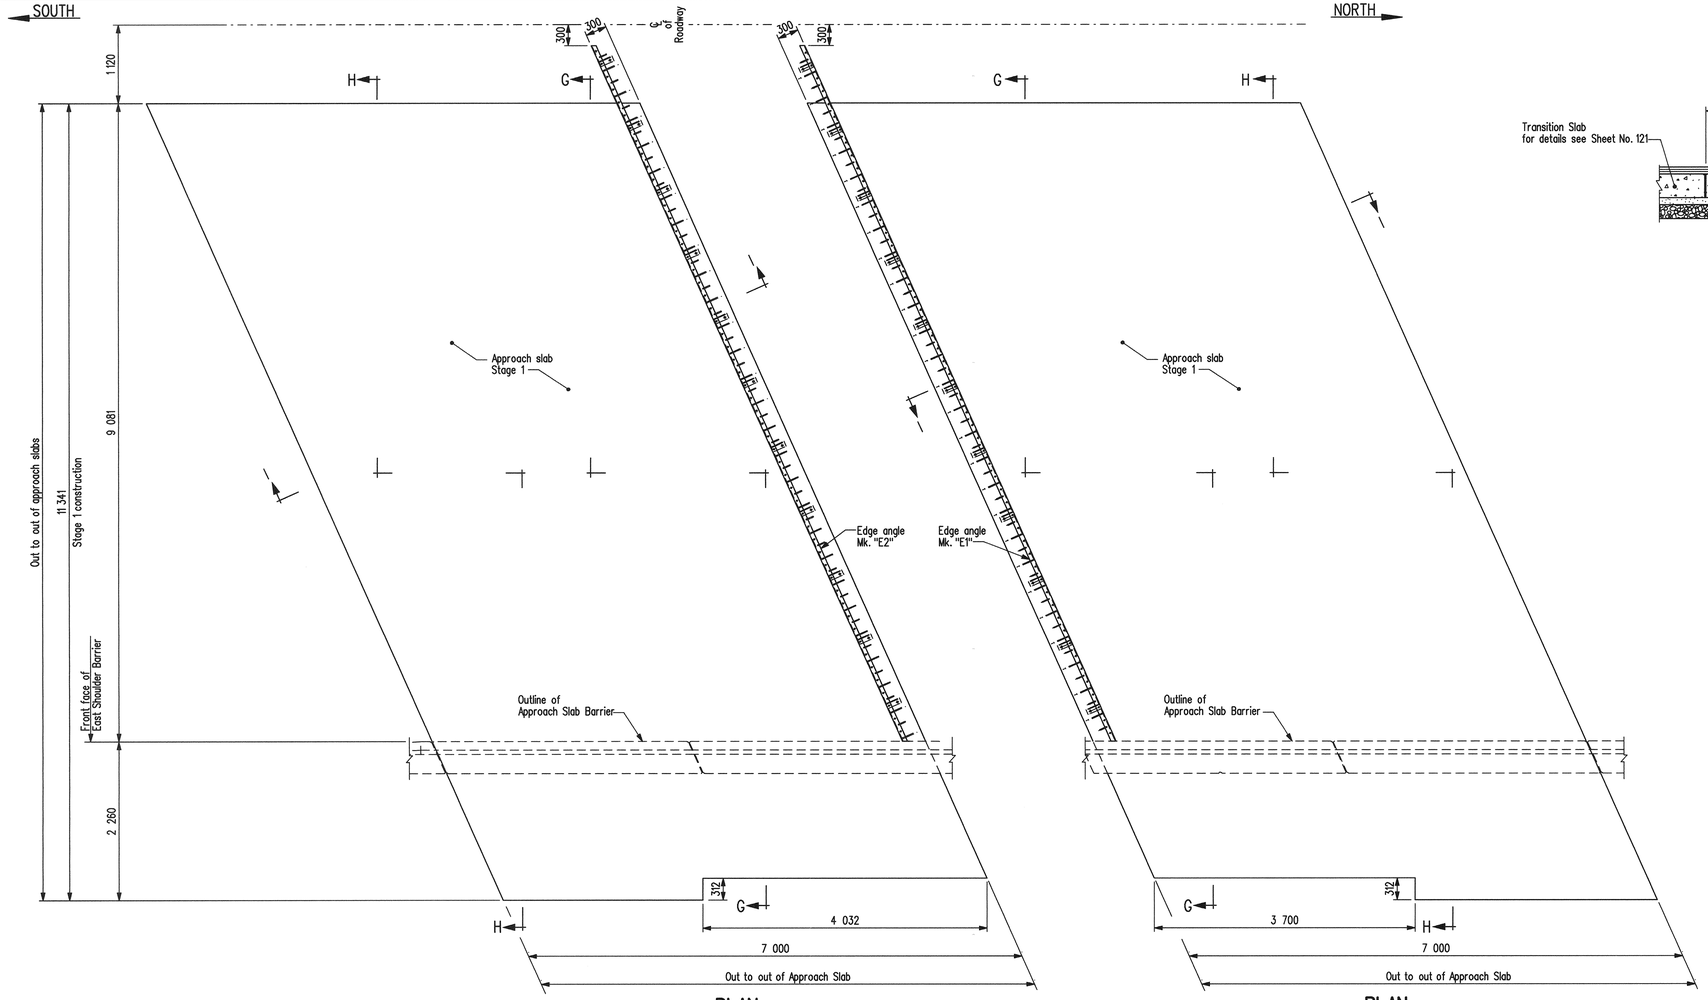

PLAN

Showing South Approach slab
Approach Sidewalk and Curb not shown for clarity

PLAN

Showing North Approach slab
Approach Sidewalk and Curb not shown for clarity

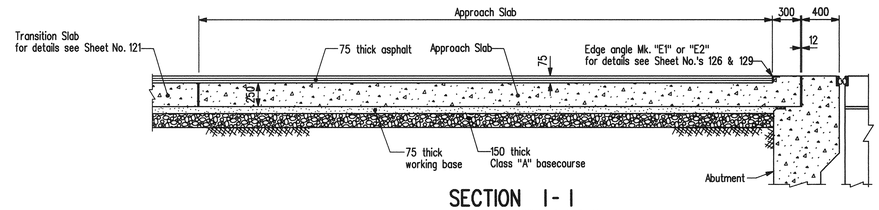

SECTION 1 - 1

Scale 1 : 30

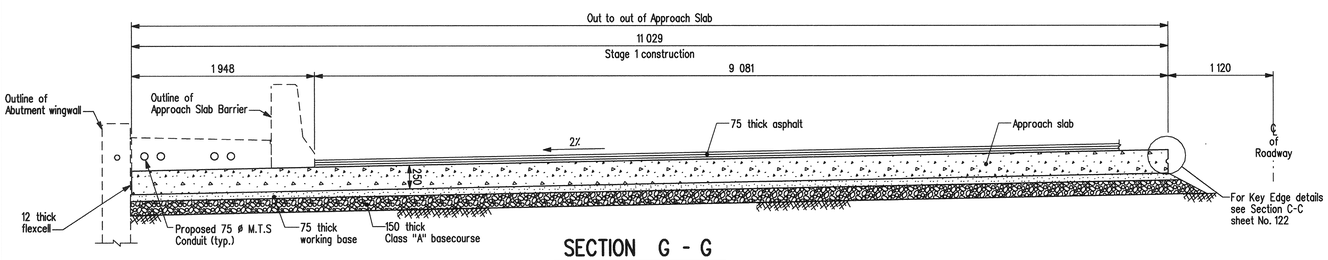

SECTION G - G

Scale 1 : 30

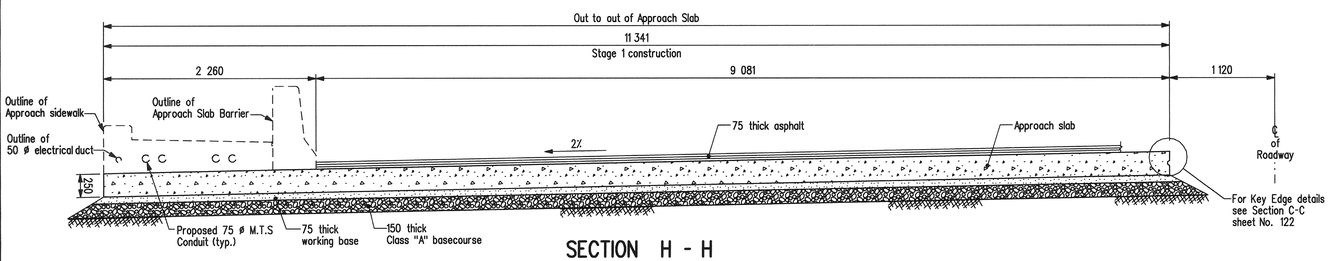

SECTION H - H

Scale 1 : 30

REVISIONS		
DATE	BY	DESCRIPTION

PROVINCE OF MANITOBA
Mar. 15/10
S.S RIHAL
REGISTERED PROFESSIONAL ENGINEER

APPROACH SLABS - STAGE 1 - CONCRETE DETAILS

RECONSTRUCTION AND STRENGTHENING OF EXISTING BRIDGE
OVER ASSINIBOINE RIVER - CONTRACT THREE
ON P.T.H. No. 100 IN R.L.'S 72, 73 & 94
PARISH OF ST. CHARLES

CITY OF WINNIPEG

Manitoba
Infrastructure and Transportation
Water Control & Structures

RELEASED FOR CONSTRUCTION BY:
Ruth Yoden March 15/10
DIRECTOR — DATE
STRUCTURES DESIGN AND CONSTRUCTION BRANCH

DESIGN	BY: M.B.C.	SCALE: 1 : 40 or as shown	SHEET No. 123
	CHECKED: S.S.R.		
DETAILS	BY: G.S.		SITE No. 2924-00
	CHECKED: S.S.R./J.J.		

\292400_Approach Slab.dgn 2010-03-15 3:59:07 AM