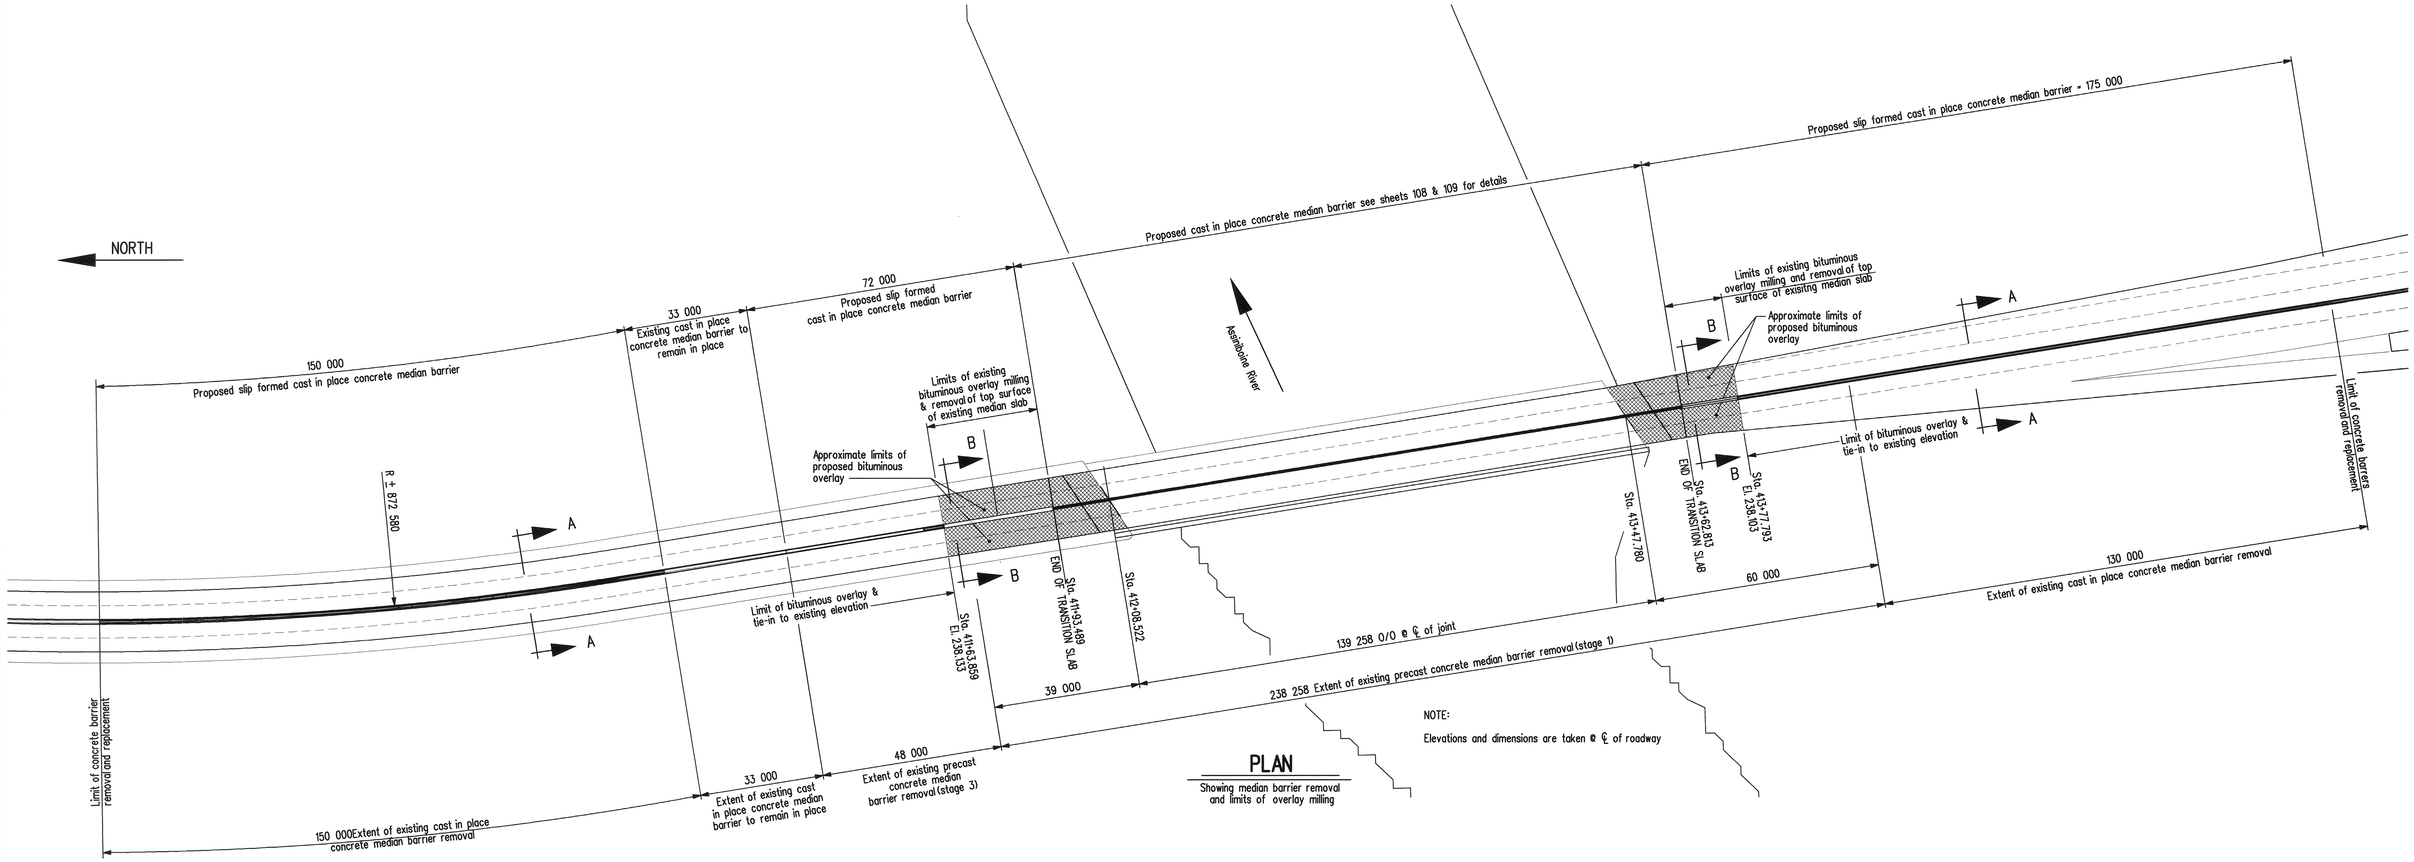

NOTE:
Elevations and dimensions are taken @ ℄ of roadway

PLAN

Showing median barrier removal and limits of overlay milling

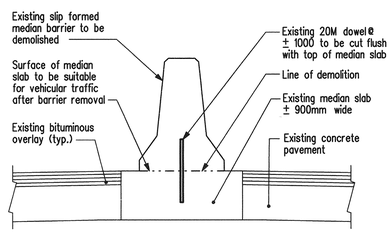

SECTION A-A

Through existing slip formed concrete median barrier at traffic crossover locations
Scale 1:20

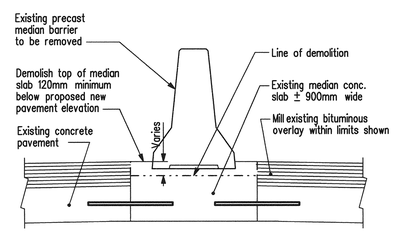

SECTION B-B

Through existing precast concrete median barrier within limits of resurfacing
Scale 1:20

REVISIONS		
DATE	BY	DESCRIPTION

PROVINCE OF MANITOBA
Mar. 15/10
S.S
RIHAL
REGISTERED PROFESSIONAL ENGINEER

ROADWORK AND MEDIAN BARRIER DEMOLITION AND REPLACEMENT

RECONSTRUCTION AND STRENGTHENING OF EXISTING BRIDGE
OVER ASSINIBOINE RIVER - CONTRACT THREE
ON P.T.H. No. 100 IN R.L.'S 72, 73 & 94
PARISH OF ST. CHARLES

CITY OF WINNIPEG

Manitoba
Infrastructure and Transportation
Water Control & Structures

RELEASED FOR CONSTRUCTION BY:
Ruth Yoden March 15/10
DIRECTOR — DATE
STRUCTURES, DESIGN AND CONSTRUCTION BRANCH

DESIGN	BY: MBC	SCALE: 1:750	SHEET No. 121
	CHECKED: SSR		
DETAILS	BY: MP	unless noted	SITE No. 2924-00
	CHECKED: S.S.R.\J.J.		

...\292400_Contract3_Infill_Barrier_dtl.dgn 2010-03-12 4:56:18 PM