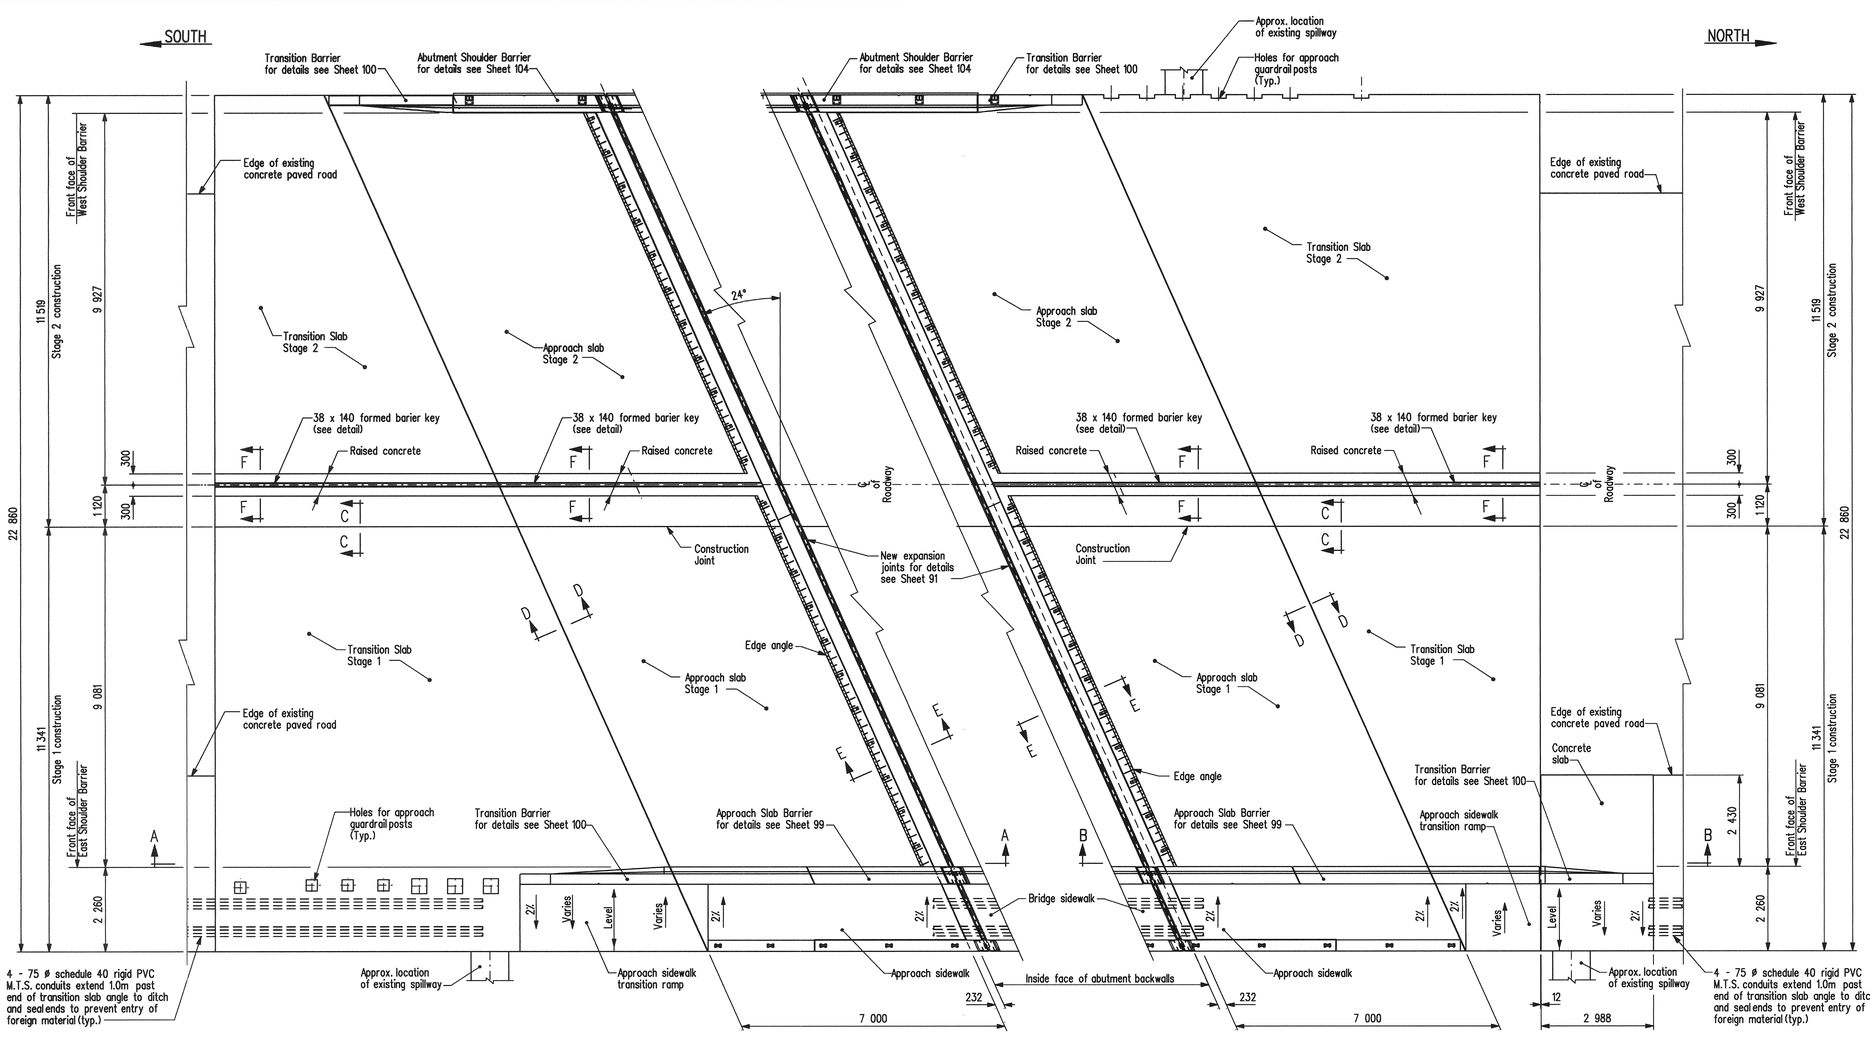

SOUTH APPROACH & TRANSITION SLABS

Median barrier not shown for clarity

NORTH APPROACH & TRANSITION SLABS

Median barrier not shown for clarity

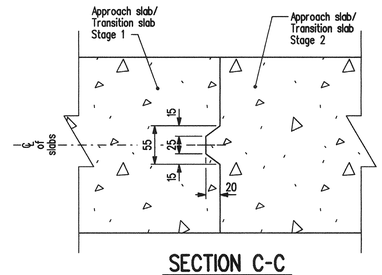

SECTION C-C

Showing approach slab & transition slab edge keyway
Scale 1:4

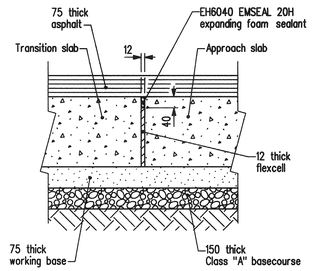

SECTION D-D

Scale 1:10

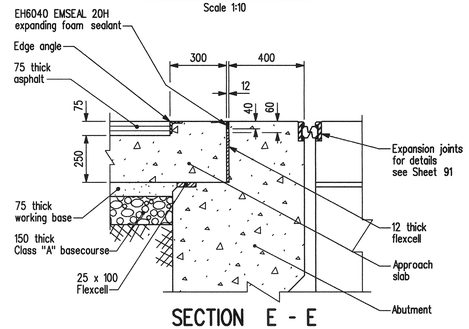

SECTION E - E

Scale 1:15

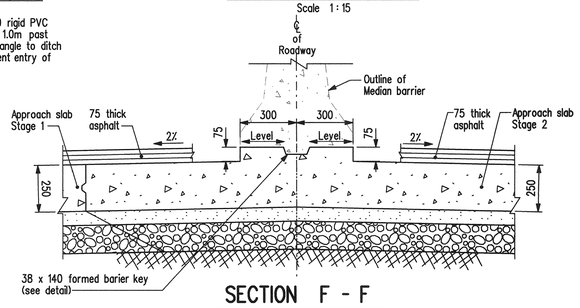

SECTION F - F

Scale 1:15

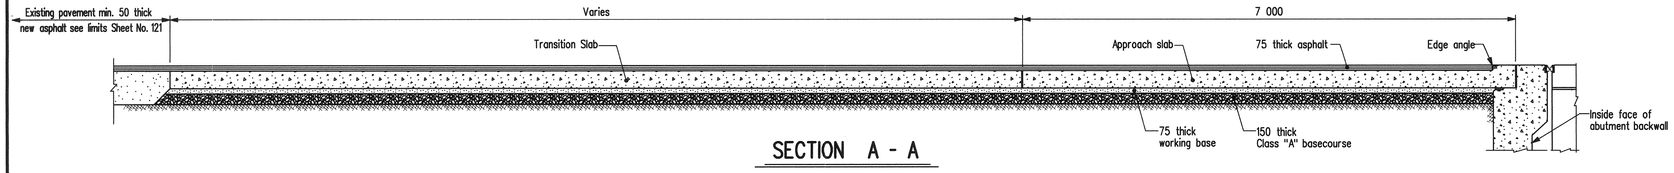

SECTION A - A

Scale 1:40

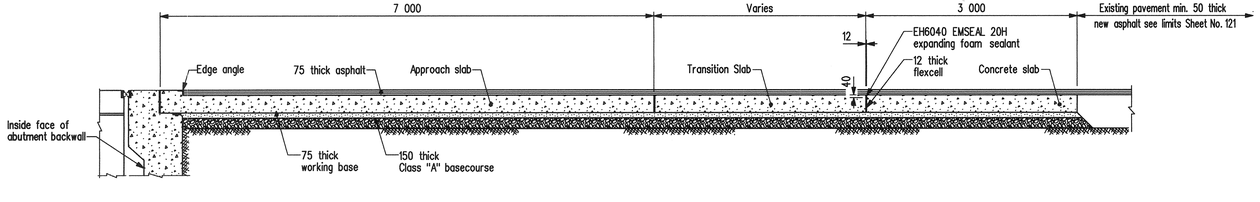

SECTION B - B

Scale 1:40

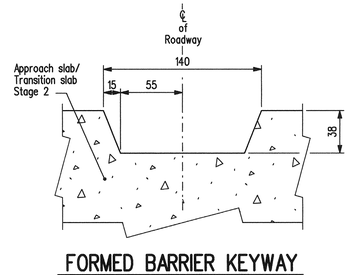

FORMED BARRIER KEYWAY

Showing approach slab & transition slab median barrier keyway
Scale 1:2.5

REVISIONS		
DATE	BY	DESCRIPTION

PROVINCE OF MANITOBA
Mar 15/10
S.S RIHAL
REGISTERED PROFESSIONAL ENGINEER

APPROACH SLABS, TRANSITION SLABS & APPROACH SIDEWALK - CONCRETE DETAILS

RECONSTRUCTION AND STRENGTHENING OF EXISTING BRIDGE
OVER ASSINIBOINE RIVER - CONTRACT THREE
ON P.T.H. No. 100 IN R.L.'S 72, 73 & 94
PARISH OF ST. CHARLES

CITY OF WINNIPEG

Manitoba
Infrastructure and Transportation
Water Control & Structures

RELEASED FOR CONSTRUCTION BY:
Ruth Yoden March 15/10
DIRECTOR — DATE
STRUCTURES, DESIGN AND CONSTRUCTION BRANCH

DESIGN	BY: M.B.C.	SCALE: 1:75 or as shown	SHEET No. 122
	CHECKED: S.S.R.		
DETAILS	BY: G.S.		SITE No. 2924-00
	CHECKED: S.S.R./J.J.		

...\292400_Approach Slab.dgn 2010-03-15 3:58:42 AM