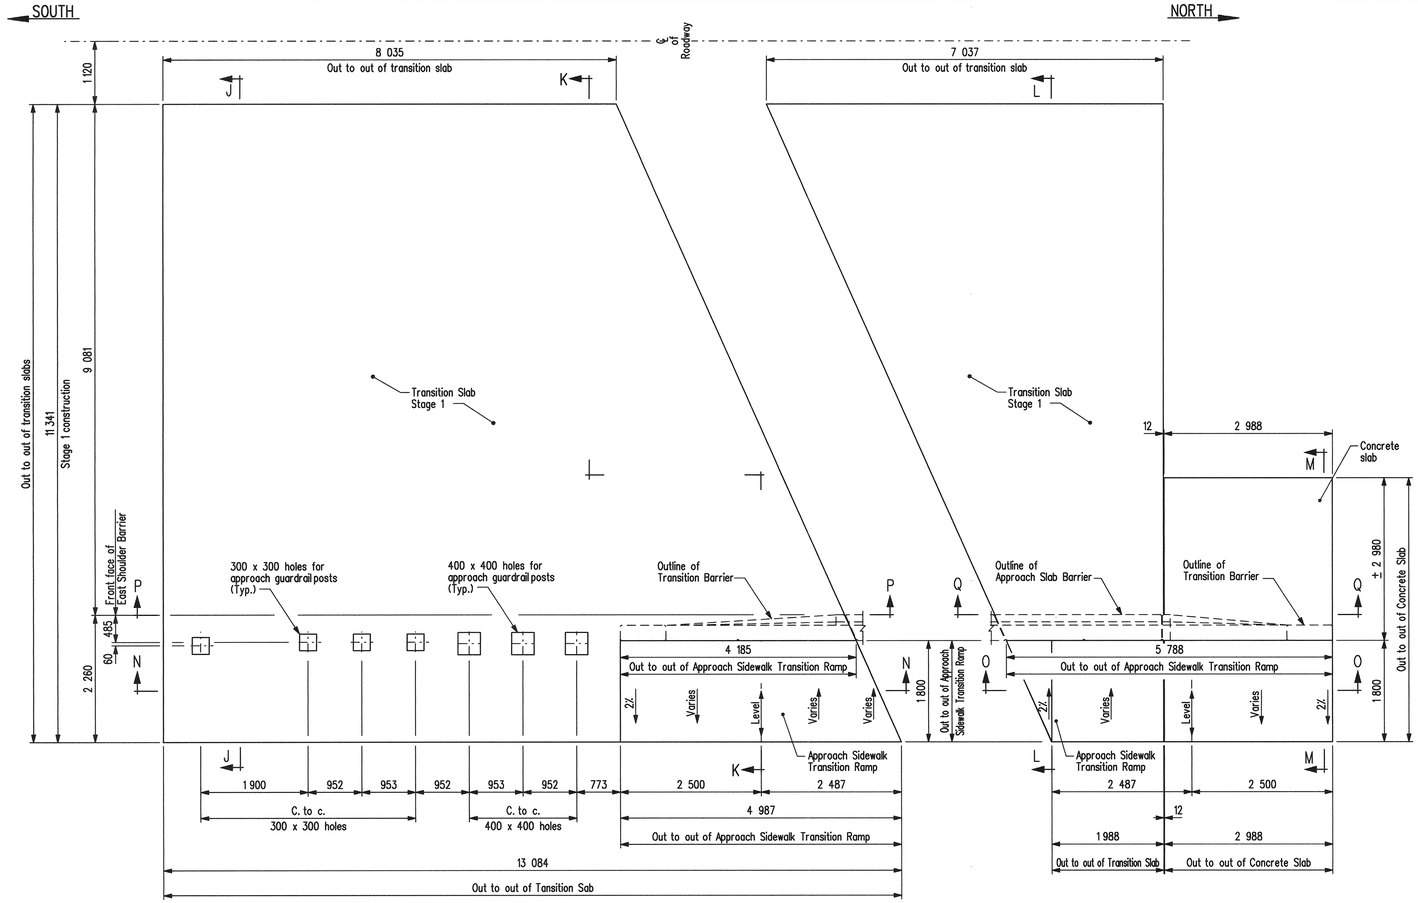

PLAN

Showing South Transition slab & South Approach sidewalk transition ramp
Approach Sidewalk, Curb and Approach Guardrail not shown for clarity

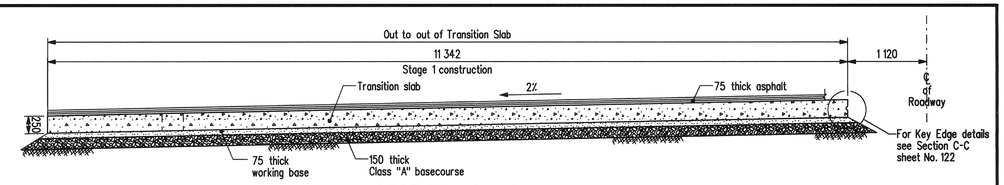

SECTION J - J

Approach guardrailing not shown for clarity
Scale 1:40

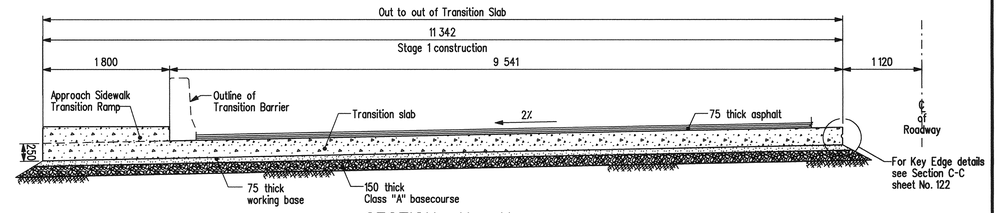

SECTION K - K

Scale 1:40

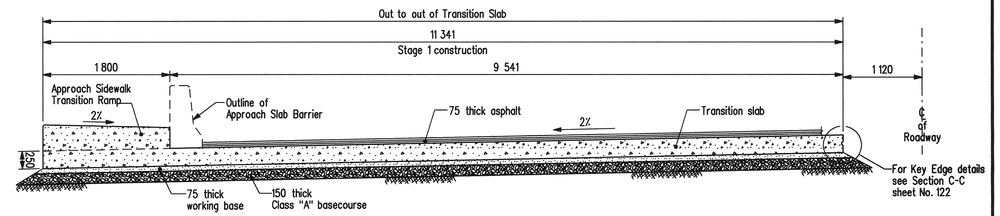

SECTION L - L

Scale 1:40

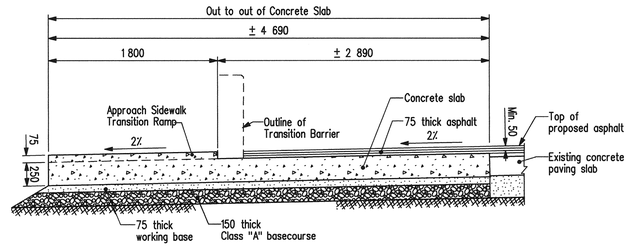

SECTION M - M

Scale 1:40

PLAN

Showing North Transition slab & North Approach sidewalk transition ramp
Approach Sidewalk, Curb and Approach Guardrail not shown for clarity

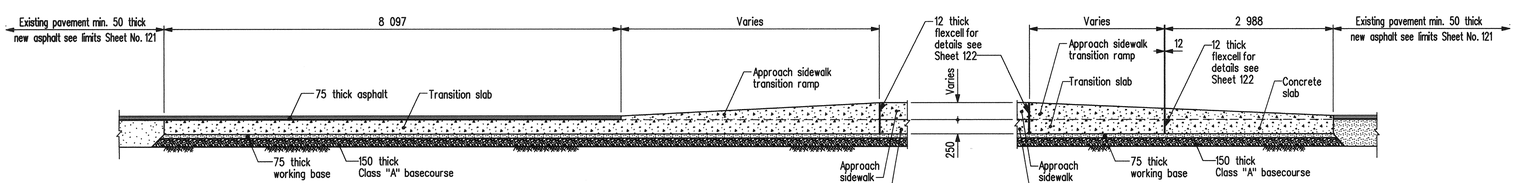

SECTION N - N

SECTION O - O

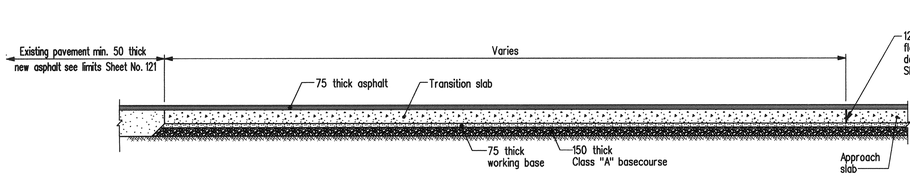

SECTION P - P

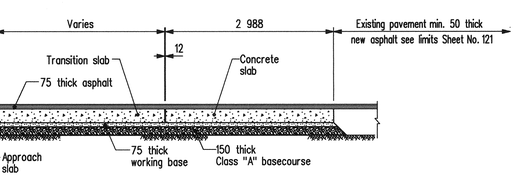

SECTION Q - Q

REVISIONS		
DATE	BY	DESCRIPTION

PROVINCE OF MANITOBA
Mar. 15/10
S.S RIHAL
REGISTERED PROFESSIONAL ENGINEER

TRANSITION SLABS - STAGE 1 - CONCRETE DETAILS

RECONSTRUCTION AND STRENGTHENING OF EXISTING BRIDGE
OVER ASSINIBOINE RIVER - CONTRACT THREE
ON P.T.H. No. 100 IN R.L.'S 72, 73 & 94
PARISH OF ST. CHARLES

CITY OF WINNIPEG

Manitoba
Infrastructure and Transportation
Water Control & Structures

RELEASED FOR CONSTRUCTION BY:
Ruth Foden March 15/10
DIRECTOR DATE
STRUCTURES, DESIGN AND CONSTRUCTION BRANCH

DESIGN	BY: M.B.C.	SCALE: 1:50 or as shown	SHEET No. 124
	CHECKED: S.S.R.		
DETAILS	BY: G.S.		SITE No. 2924-00
	CHECKED: S.S.R./J.J.		

...\292400_Approach Slab.dgn 2010-03-15 3:59:30 AM