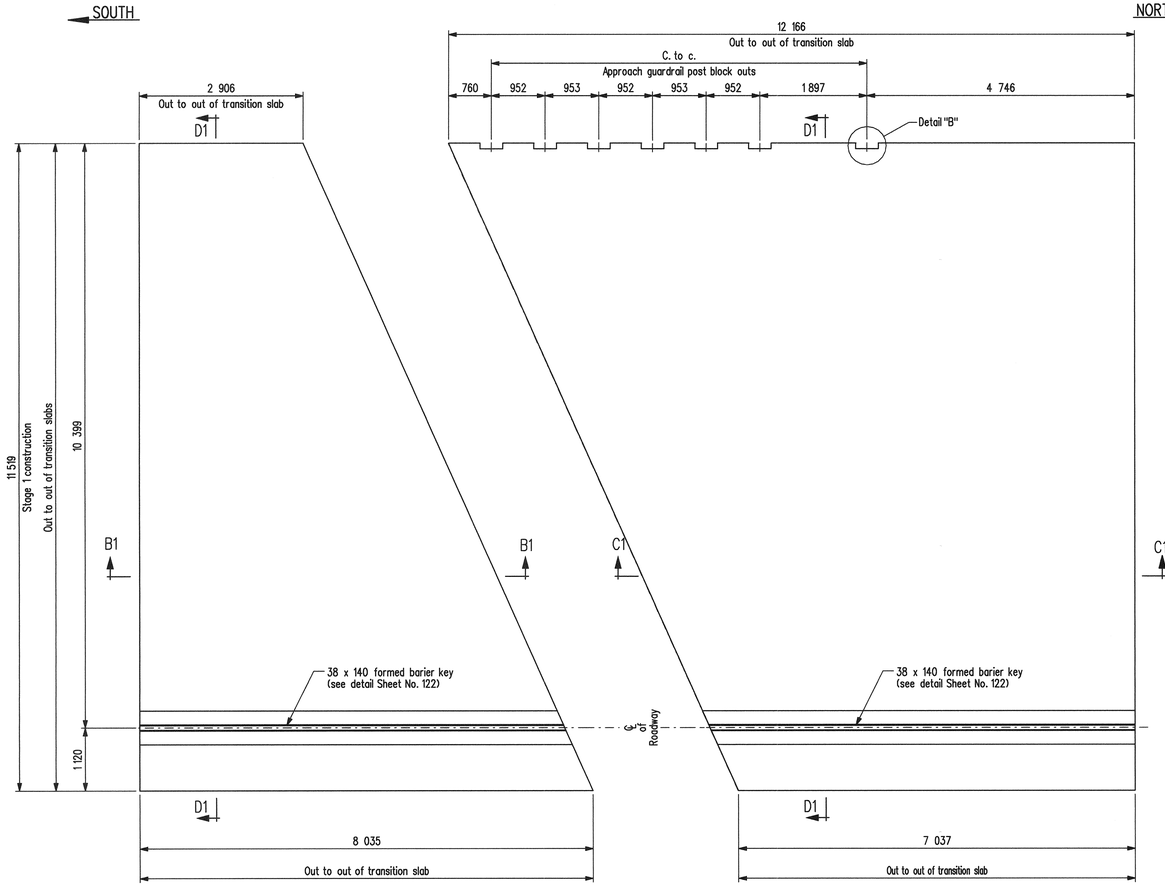

PLAN

Showing South Transition slab
Approach Guardrail not shown for clarity

PLAN

Showing North Transition slab
Approach Guardrail not shown for clarity

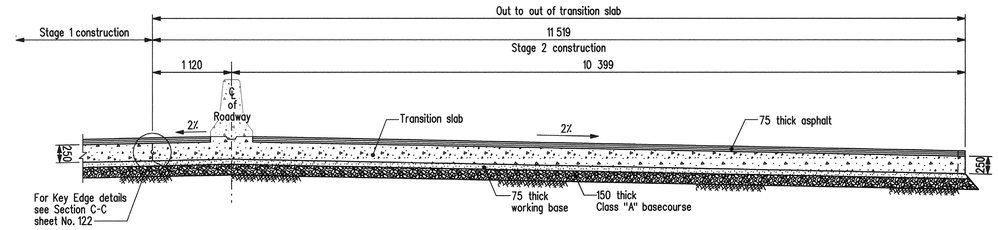

SECTION D1 - D1

Approach guardrailing not shown for clarity
Scale 1:40

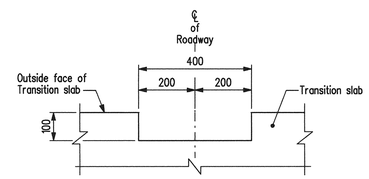

DETAIL 'B"

Showing Approach Guardrail post block-out
Typical for block-outs in North Transition slab
Scale 1:10

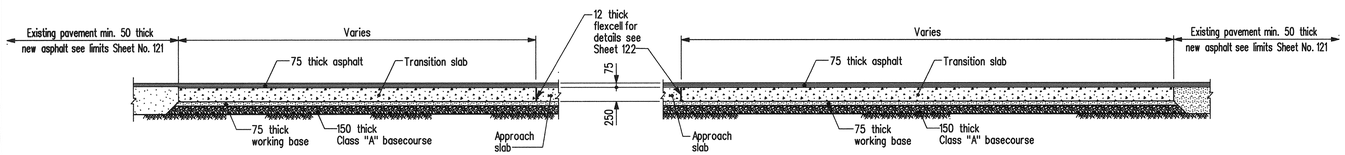

SECTION B1 - B1

SECTION C1 - C1

REVISIONS		
DATE	BY	DESCRIPTION

PROVINCE OF MANITOBA
Mar 15/10
S.S
RIHAL
REGISTERED PROFESSIONAL ENGINEER

TRANSITION SLABS - STAGE 2 - CONCRETE DETAILS

RECONSTRUCTION AND STRENGTHENING OF EXISTING BRIDGE
OVER ASSINIBOINE RIVER - CONTRACT THREE
ON P.T.H. No. 100 IN R.L.'S 72, 73 & 94
PARISH OF ST. CHARLES

CITY OF WINNIPEG

Manitoba
Infrastructure and Transportation
Water Control & Structures

RELEASED FOR CONSTRUCTION
BY:
DIRECTOR — DATE
STRUCTURES, DESIGN AND CONSTRUCTION BRANCH

DESIGN	BY: M.B.C.	SCALE: 1:50 or as shown	SHEET No. 128
	CHECKED: S.S.R.		
DETAILS	BY: G.S.		SITE No. 2924-00
	CHECKED: S.S.R./J.J.		

..\292400_Approach Slab.dgn 2010-03-15 4:00:55 AM