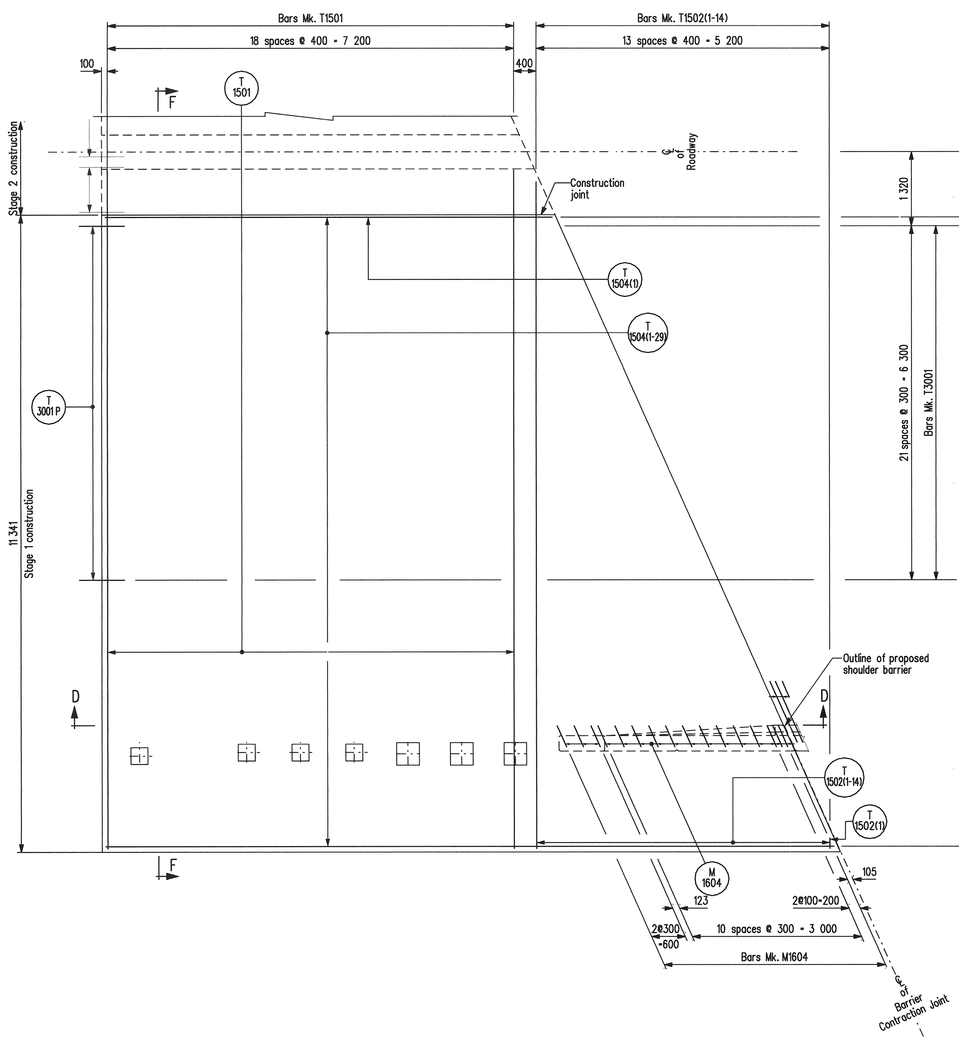

PLAN

Showing reinforcing steel in BOTTOM & TOP of South Transition slab - STAGE 1.

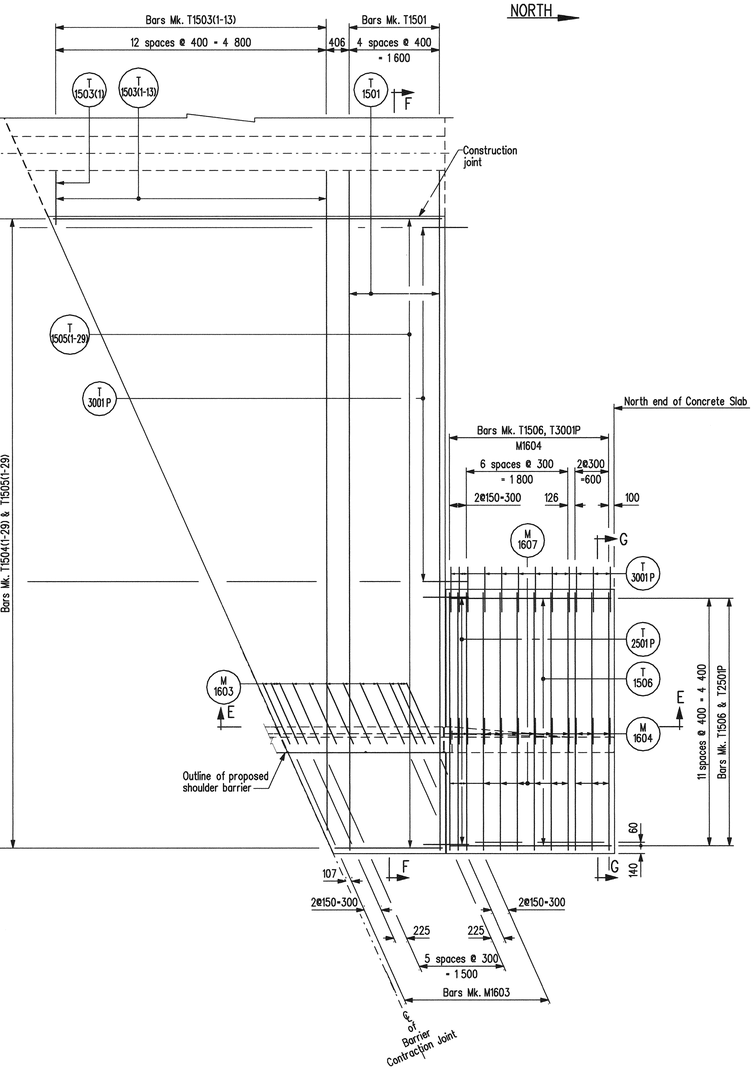

PLAN

Showing reinforcing steel in BOTTOM & TOP of North Transition slab and Concrete slab - STAGE 1.

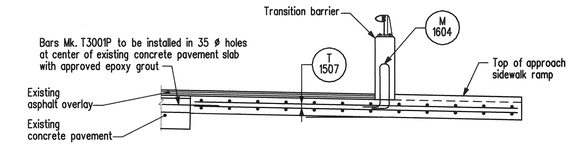

SECTION G - G

Scale 1:40

NOTES:

1. Longitudinal and transverse reinforcing may be shifted slightly to clear blockouts for approach guardrail posts.

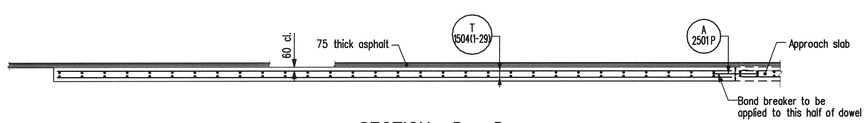

SECTION D - D

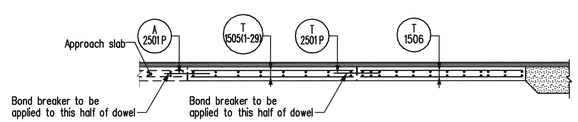

SECTION E - E

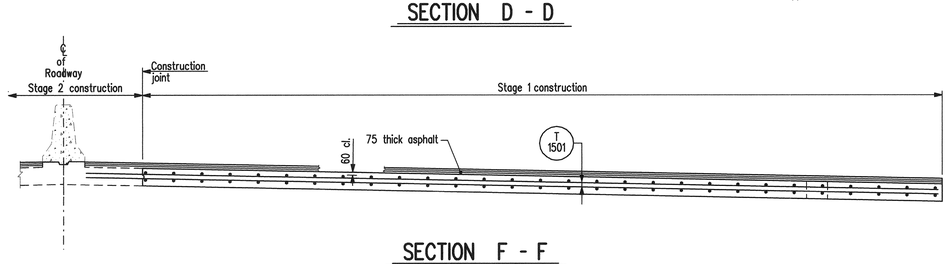

SECTION F - F

Scale 1:40

REVISIONS		
DATE	BY	DESCRIPTION

PROVINCE OF MANITOBA
mar. 15/10
S.S
RIHAL
REGISTERED PROFESSIONAL ENGINEER

TRANSITION SLABS - STAGE 1 - REINFORCING DETAILS

RECONSTRUCTION AND STRENGTHENING OF EXISTING BRIDGE
OVER ASSINIBOINE RIVER - CONTRACT THREE
ON P.T.H. No. 100 IN R.L.'S 72, 73 & 94
PARISH OF ST. CHARLES

CITY OF WINNIPEG

Manitoba
Infrastructure and Transportation
Water Control & Structures

RELEASED FOR CONSTRUCTION BY:
Ruth Eden March 15/10
DIRECTOR — DATE
STRUCTURES DESIGN AND CONSTRUCTION BRANCH

DESIGN	BY: M.B.C.	SCALE:	
	CHECKED: S.S.R.	1 : 50 or	SHEET No. 132
DETAILS	BY: G.S. & K.P.		
	CHECKED: S.S.R.\J.J.	as shown	SITE No. 2924-00

...\292400_Approach Slab.dgn 2010-03-15 10:00:31 AM