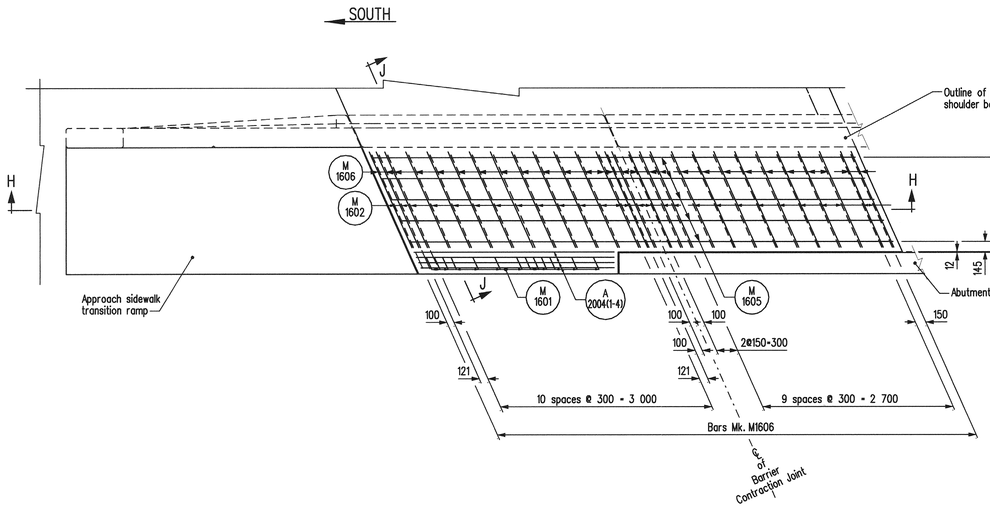

PART PLAN

Showing reinforcing steel in South Approach Sidewalk on South Approach slab & South Transition slab - STAGE 1.

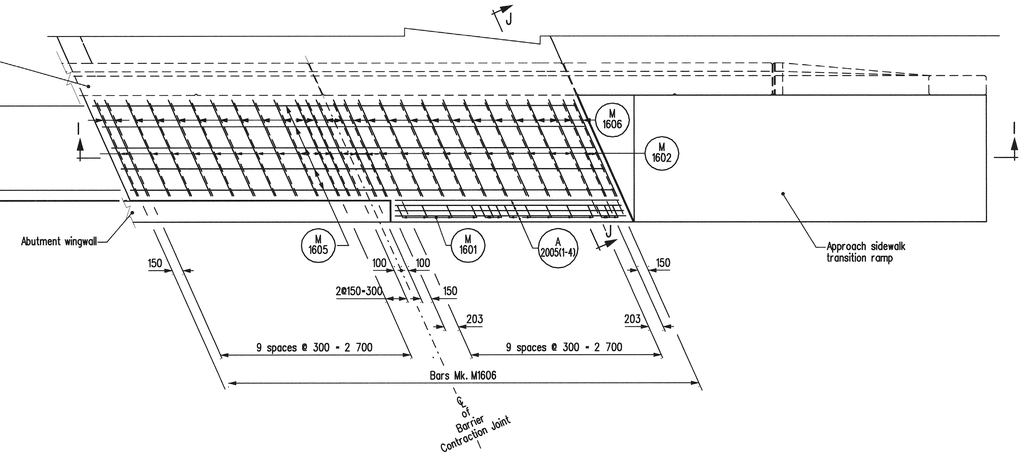

PART PLAN

Showing reinforcing steel in North Approach Sidewalk on North Approach slab & North Transition slab - STAGE 1.

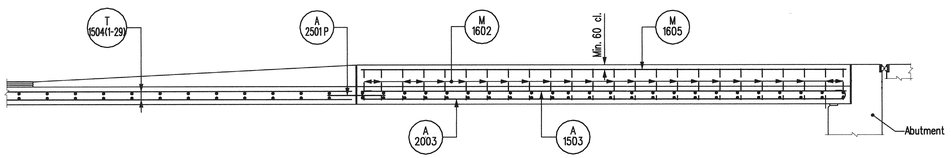

SECTION H - H

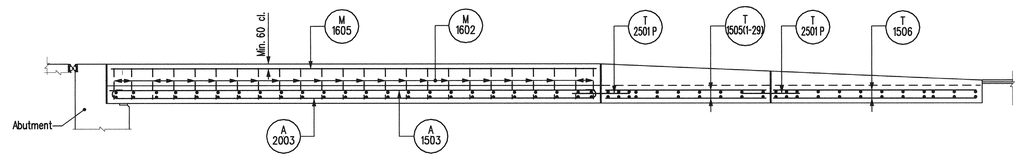

SECTION I - I

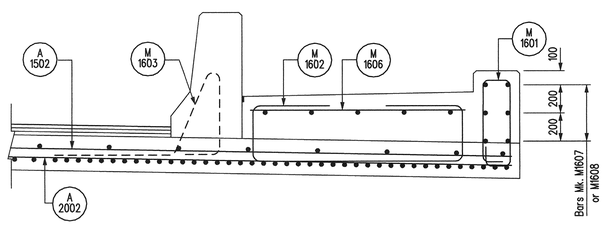

SECTION J - J

NOTES:

1. Concrete cover shall be 60 mm unless noted otherwise.
2. For layout of bars Mk. A2004(1-4), A2005(1-4) & M1601 see Sheet No. 130.

REVISIONS		
DATE	BY	DESCRIPTION

PROVINCE OF MANITOBA
Mar. 15/10
S.S RIHAL
REGISTERED PROFESSIONAL ENGINEER

APPROACH SIDEWALK & CURB - STAGE 1 - REINFORCING DETAILS

RECONSTRUCTION AND STRENGTHENING OF EXISTING BRIDGE
OVER ASSINIBOINE RIVER - CONTRACT THREE
ON P.T.H. No. 100 IN R.L.'S 72, 73 & 94
PARISH OF ST. CHARLES

CITY OF WINNIPEG

Manitoba
Infrastructure and Transportation
Water Control & Structures

RELEASED FOR CONSTRUCTION BY:
Ruth Soden March 15/10
DIRECTOR — DATE
STRUCTURES, DESIGN AND CONSTRUCTION BRANCH

DESIGN	BY: M.B.C.	SCALE: 1:40 or as shown
	CHECKED: S.S.R.	SHEET No. 133
DETAILS	BY: G.S. & K.P.	
	CHECKED: S.S.R./J.J.	SITE No. 2924-00

...\292400_Approach Slab.dgn 2010-03-15 9:45:05 AM