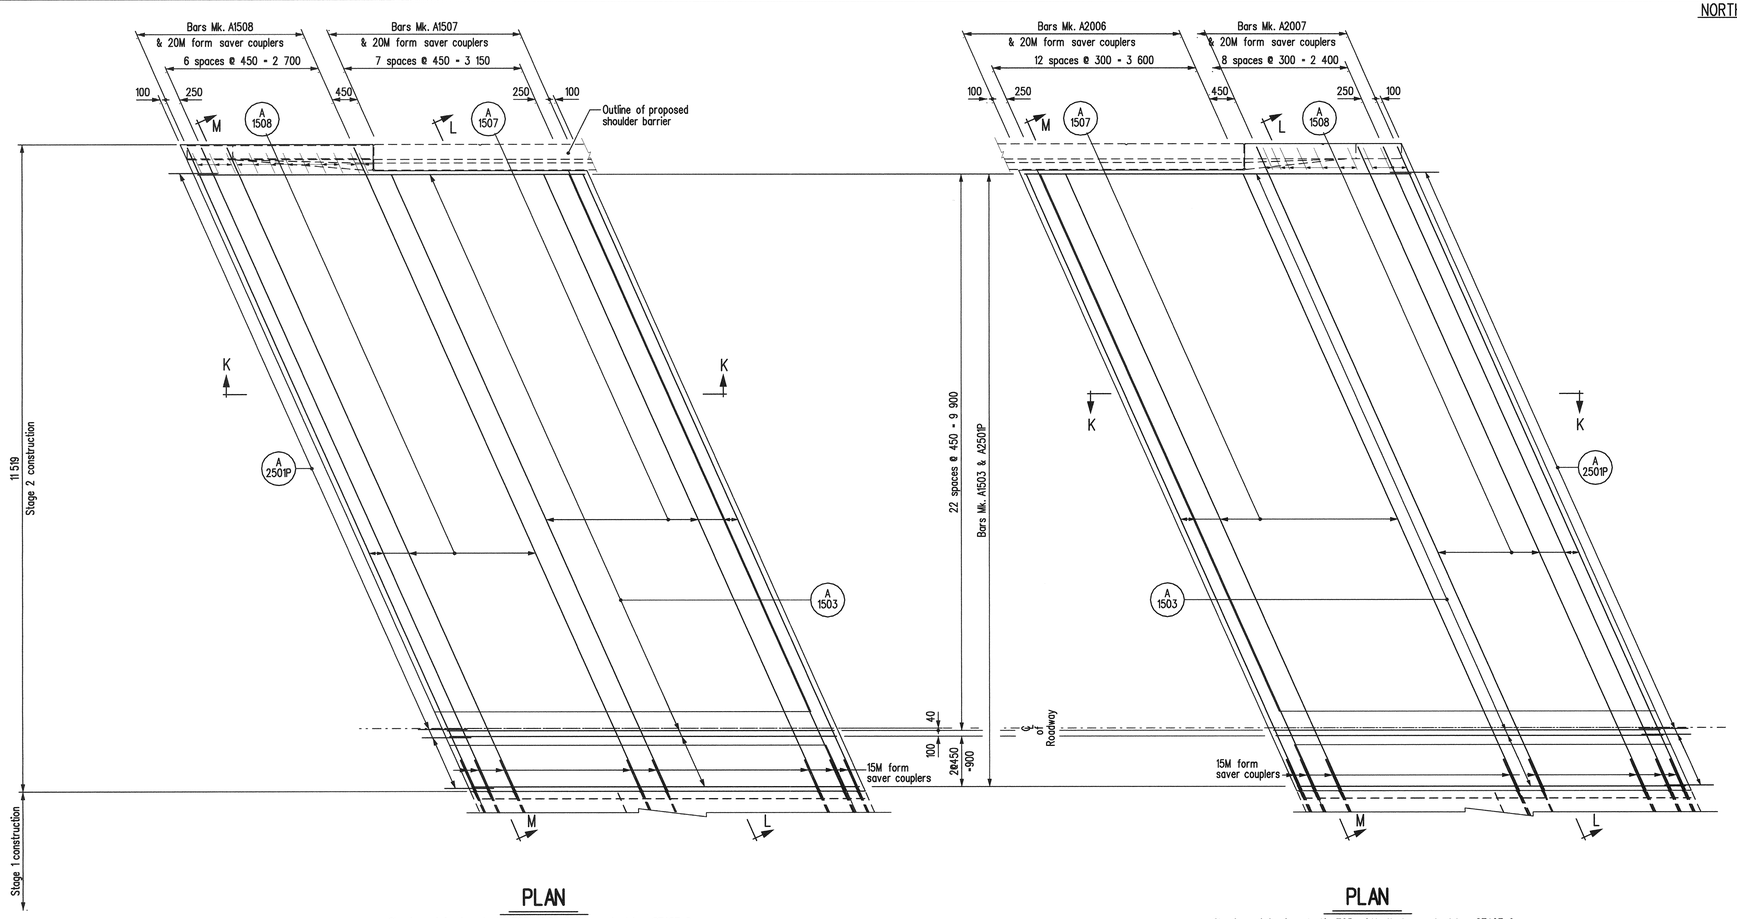

PLAN

Showing reinforcing steel in TOP of South Approach slab - STAGE 2

PLAN

Showing reinforcing steel in TOP of North Approach slab - STAGE 2

NOTE:

For Sections K-K, L-L & M-M see Sheet No. 135.

REVISIONS		
DATE	BY	DESCRIPTION

PROVINCE OF MANITOBA
Mar. 15/10
S.S
RIHAL
REGISTERED PROFESSIONAL ENGINEER

APPROACH SLABS - STAGE 2 - REINFORCING DETAILS

RECONSTRUCTION AND STRENGTHENING OF EXISTING BRIDGE
OVER ASSINIBOINE RIVER - CONTRACT THREE
ON P.T.H. No. 100 IN R.L.'S 72, 73 & 94
PARISH OF ST. CHARLES

CITY OF WINNIPEG

Manitoba
Infrastructure and Transportation
Water Control & Structures

RELEASED FOR CONSTRUCTION
BY: Ruth Soden March 15/10
DIRECTOR STRUCTURES DESIGN AND CONSTRUCTION BRANCH — DATE

DESIGN	BY: M.B.C.	SCALE: 1:50 or as shown	SHEET No. 136
	CHECKED: S.S.R.		
DETAILS	BY: G.S. & K.P.		SITE No. 2924-00
	CHECKED: S.S.R./J.J.		

...\292400_Approach Slab.dgn 2010-03-15 9:45:09 AM