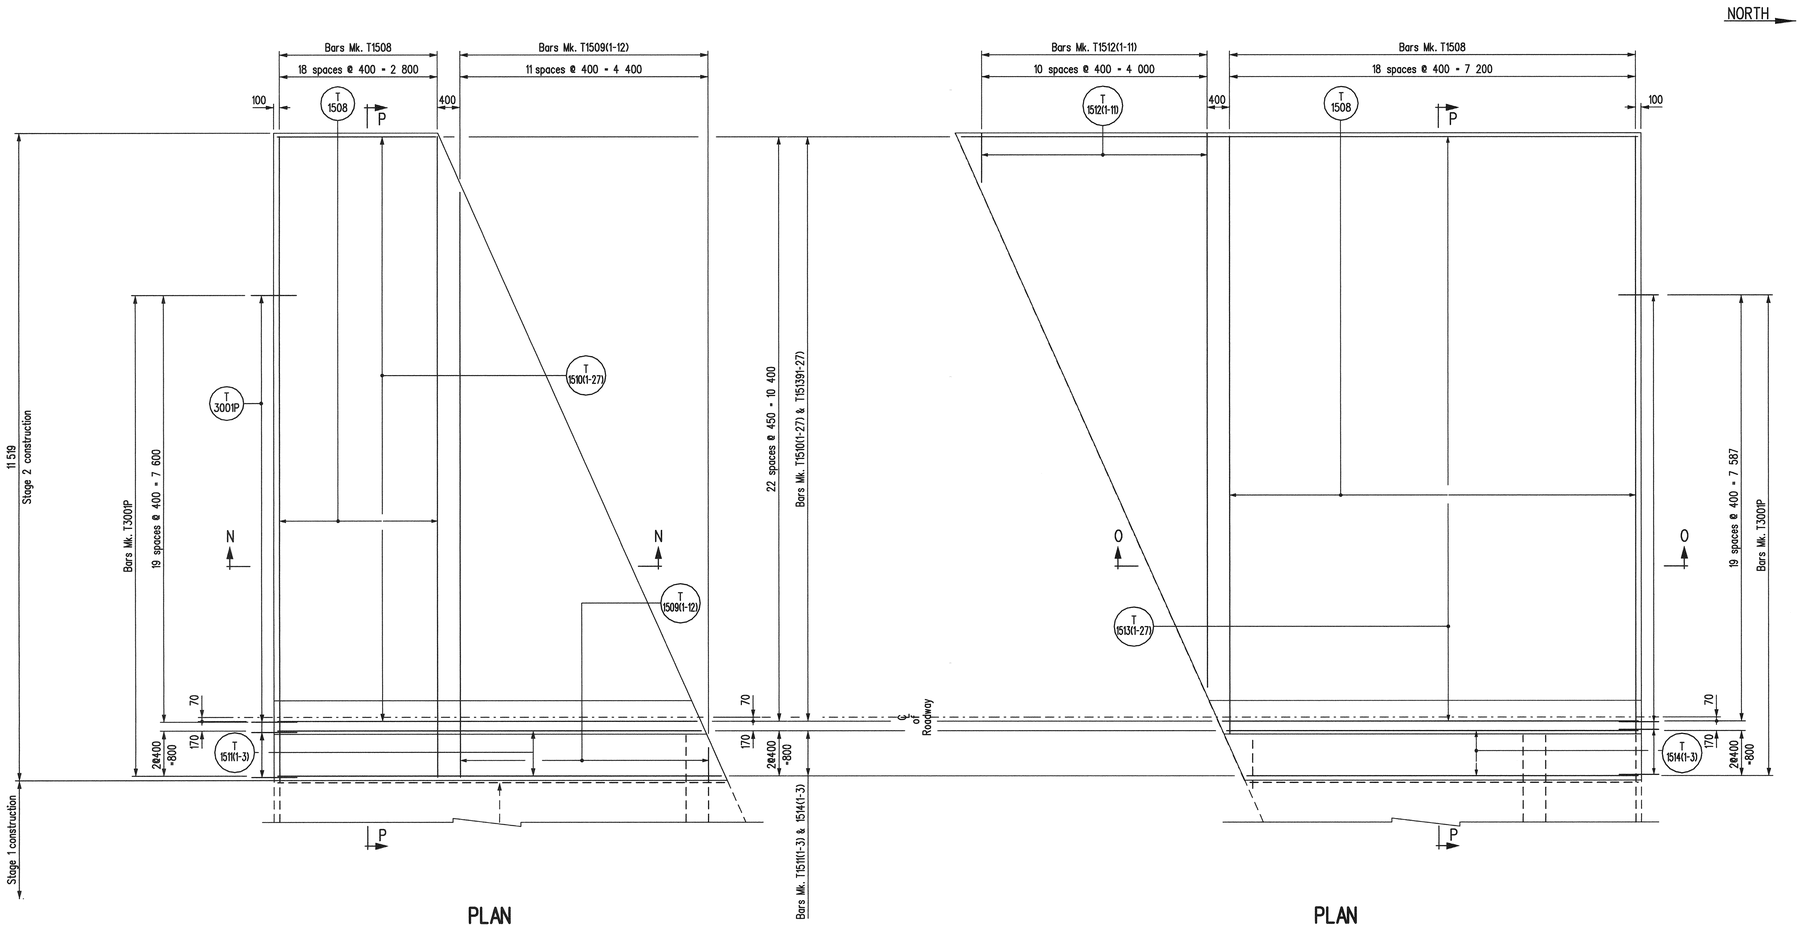

PLAN

Showing reinforcing steel in BOTTOM & TOP of South Transition slab - STAGE 2.

PLAN

Showing reinforcing steel in BOTTOM & TOP of North Transition slab - STAGE 2.

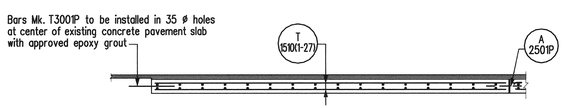

SECTION N - N

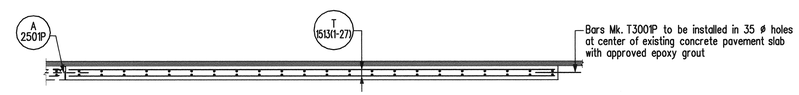

SECTION O - O

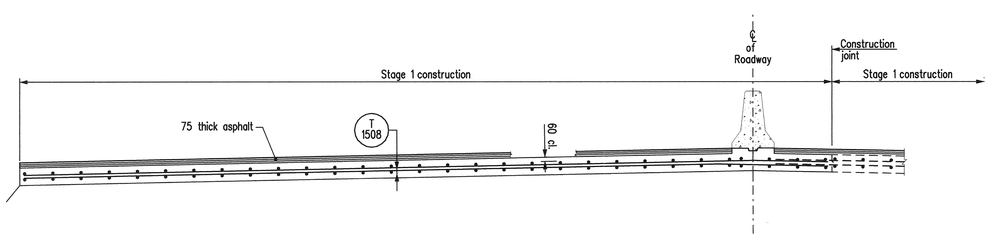

SECTION P - P

Scale 1:40

REVISIONS		
DATE	BY	DESCRIPTION

PROVINCE OF MANITOBA
Mar. 15/10
S.S RIHAL
REGISTERED PROFESSIONAL ENGINEER

TRANSITION SLABS - STAGE 2 - REINFORCING DETAILS

RECONSTRUCTION AND STRENGTHENING OF EXISTING BRIDGE
OVER ASSINIBOINE RIVER - CONTRACT THREE
ON P.T.H. No. 100 IN R.L.'S 72, 73 & 94
PARISH OF ST. CHARLES

CITY OF WINNIPEG

Manitoba
Infrastructure and Transportation
Water Control & Structures

RELEASED FOR CONSTRUCTION BY:
Ruth Eden March 15/10
DIRECTOR / DATE
STRUCTURES, DESIGN AND CONSTRUCTION BRANCH

DESIGN	BY: M.B.C.	SCALE: 1:50 or as shown	SHEET No. 137
	CHECKED: S.S.R.		
DETAILS	BY: G.S. & K.P.		SITE No. 2924-00
	CHECKED: S.S.R./J.J.		

...\292400_Approach Slab.dgn 2010-03-15 9:45:10 AM