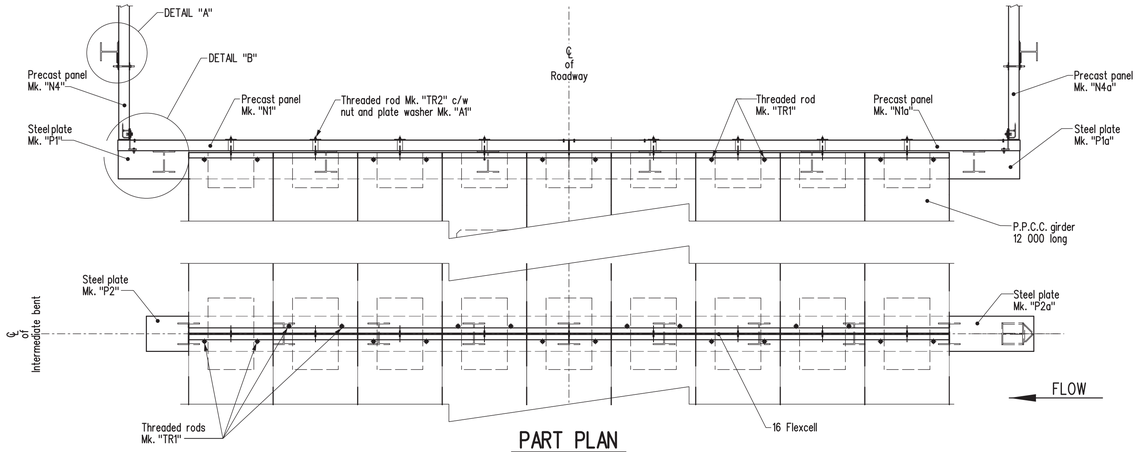

PART PLAN

Showing abutment and pile bent
Asphalt and bridge railing not shown for clarity

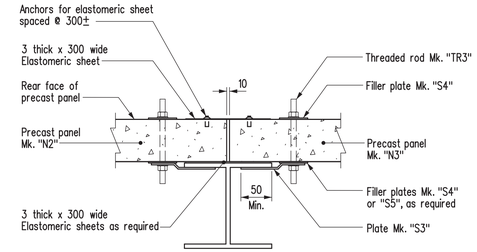

SECTION A-A

Scale 1:10

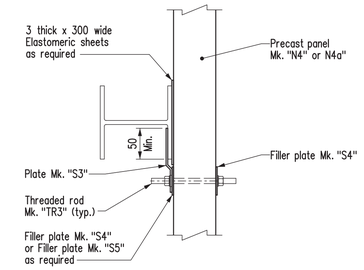

DETAIL "A"

Scale 1:10

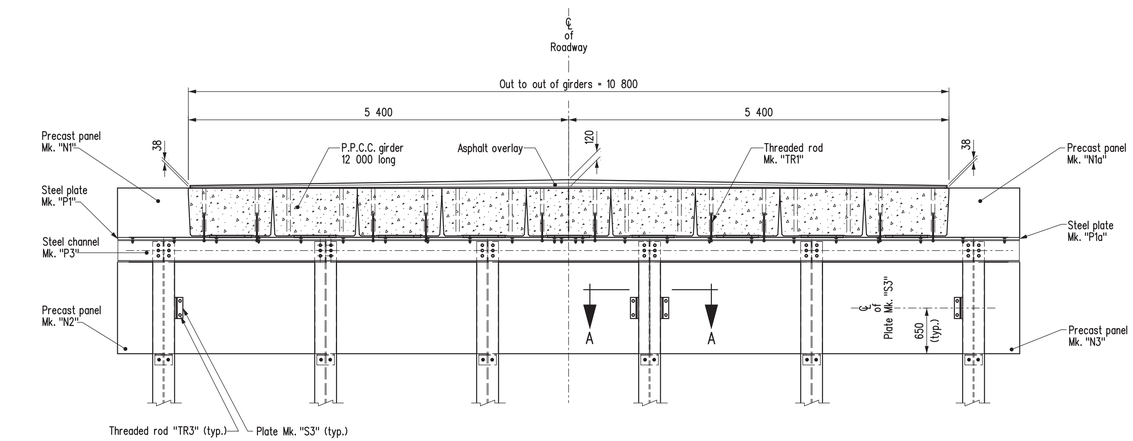

FRONT VIEW AT ABUTMENT

Bridge railing not shown for clarity

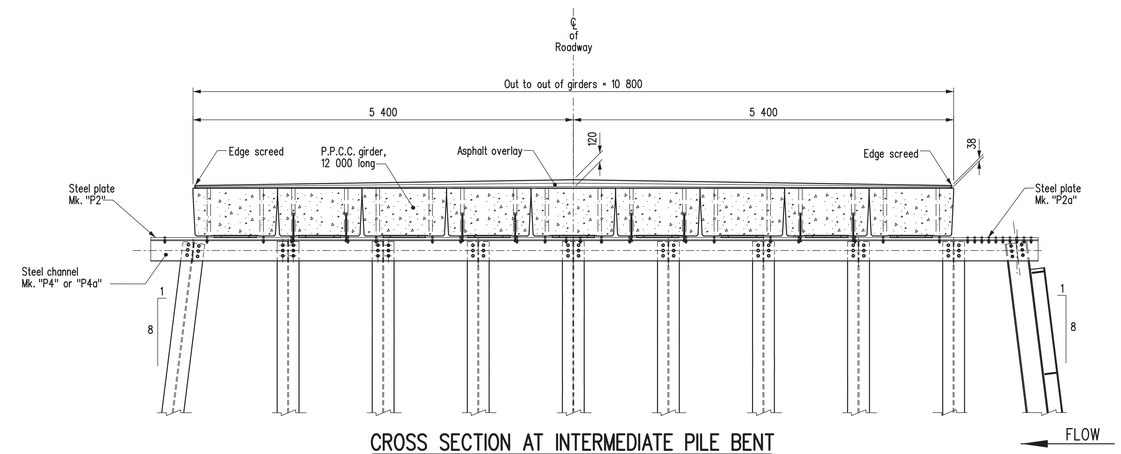

CROSS SECTION AT INTERMEDIATE PILE BENT

Bridge railing and intermediate pile bent cross bracing not shown for clarity

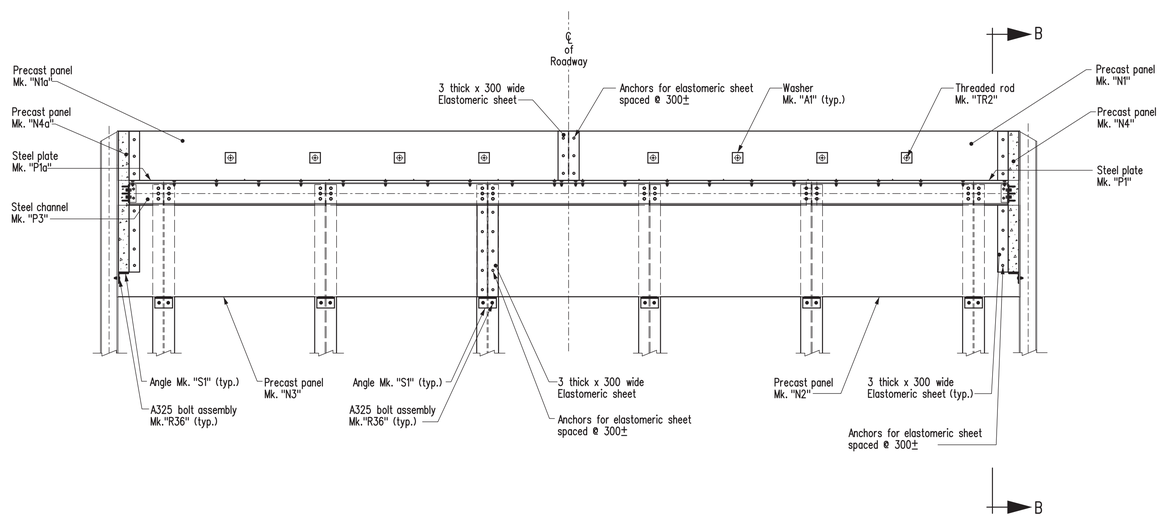

REAR VIEW AT ABUTMENT

Bridge railing not shown for clarity

NOTES:

1. For Section "B-B" and DETAIL "B" see STD PPCC_PR_10.8_12m_AD04.
2. For "BILL OF MISCELLANEOUS METAL" see STD PPCC_PR_10.8_12m_IB_SC03.
3. The Contractor shall field drill 22 ø holes in the precast panels for threaded rods Mk. "TR3". Should rebar be encountered, abandon hole, patch and drill in new location. Rebar locations are marked on the panels by the Panel Fabricator.
4. Back faces of the upper and lower ballast walls/precast panels shall be aligned in the same vertical plane.
5. The Contractor shall ensure that the upper ballast walls/precast panels are placed with the edge 5 mm from ℄ of roadway.

REVISIONS		
DATE	BY	DESCRIPTION

DESIGN SEAL

Original signed and sealed by Andy Pankratz July 25, 2020

RECORD SEAL

ASSEMBLY DETAILS

Manitoba Infrastructure
Water Management and Structures

DESIGN	BY: A.H.P.	
	CHECKED: A.H.P.	
DETAILS	BY: K.P./N.J.	
	CHECKED: A.H.P.	

APPROVED BY:
Original signed by John Logan
November 8, 2020
DIRECTOR OF STRUCTURES
DATE

SCALE: 1 : 40 or as shown
SHEET No.
STD No. PPCC_PR_10.8_12m_IB_AD05